NOTES:

1. PROJECT PARCEL HAS STEEP SLOPE AND POTENTIAL SLIDE ENVIORMENTALLY CRITICAL AREAS DUE TO STEEP SLOPE AND GEOLOGIC CONDITIONS.

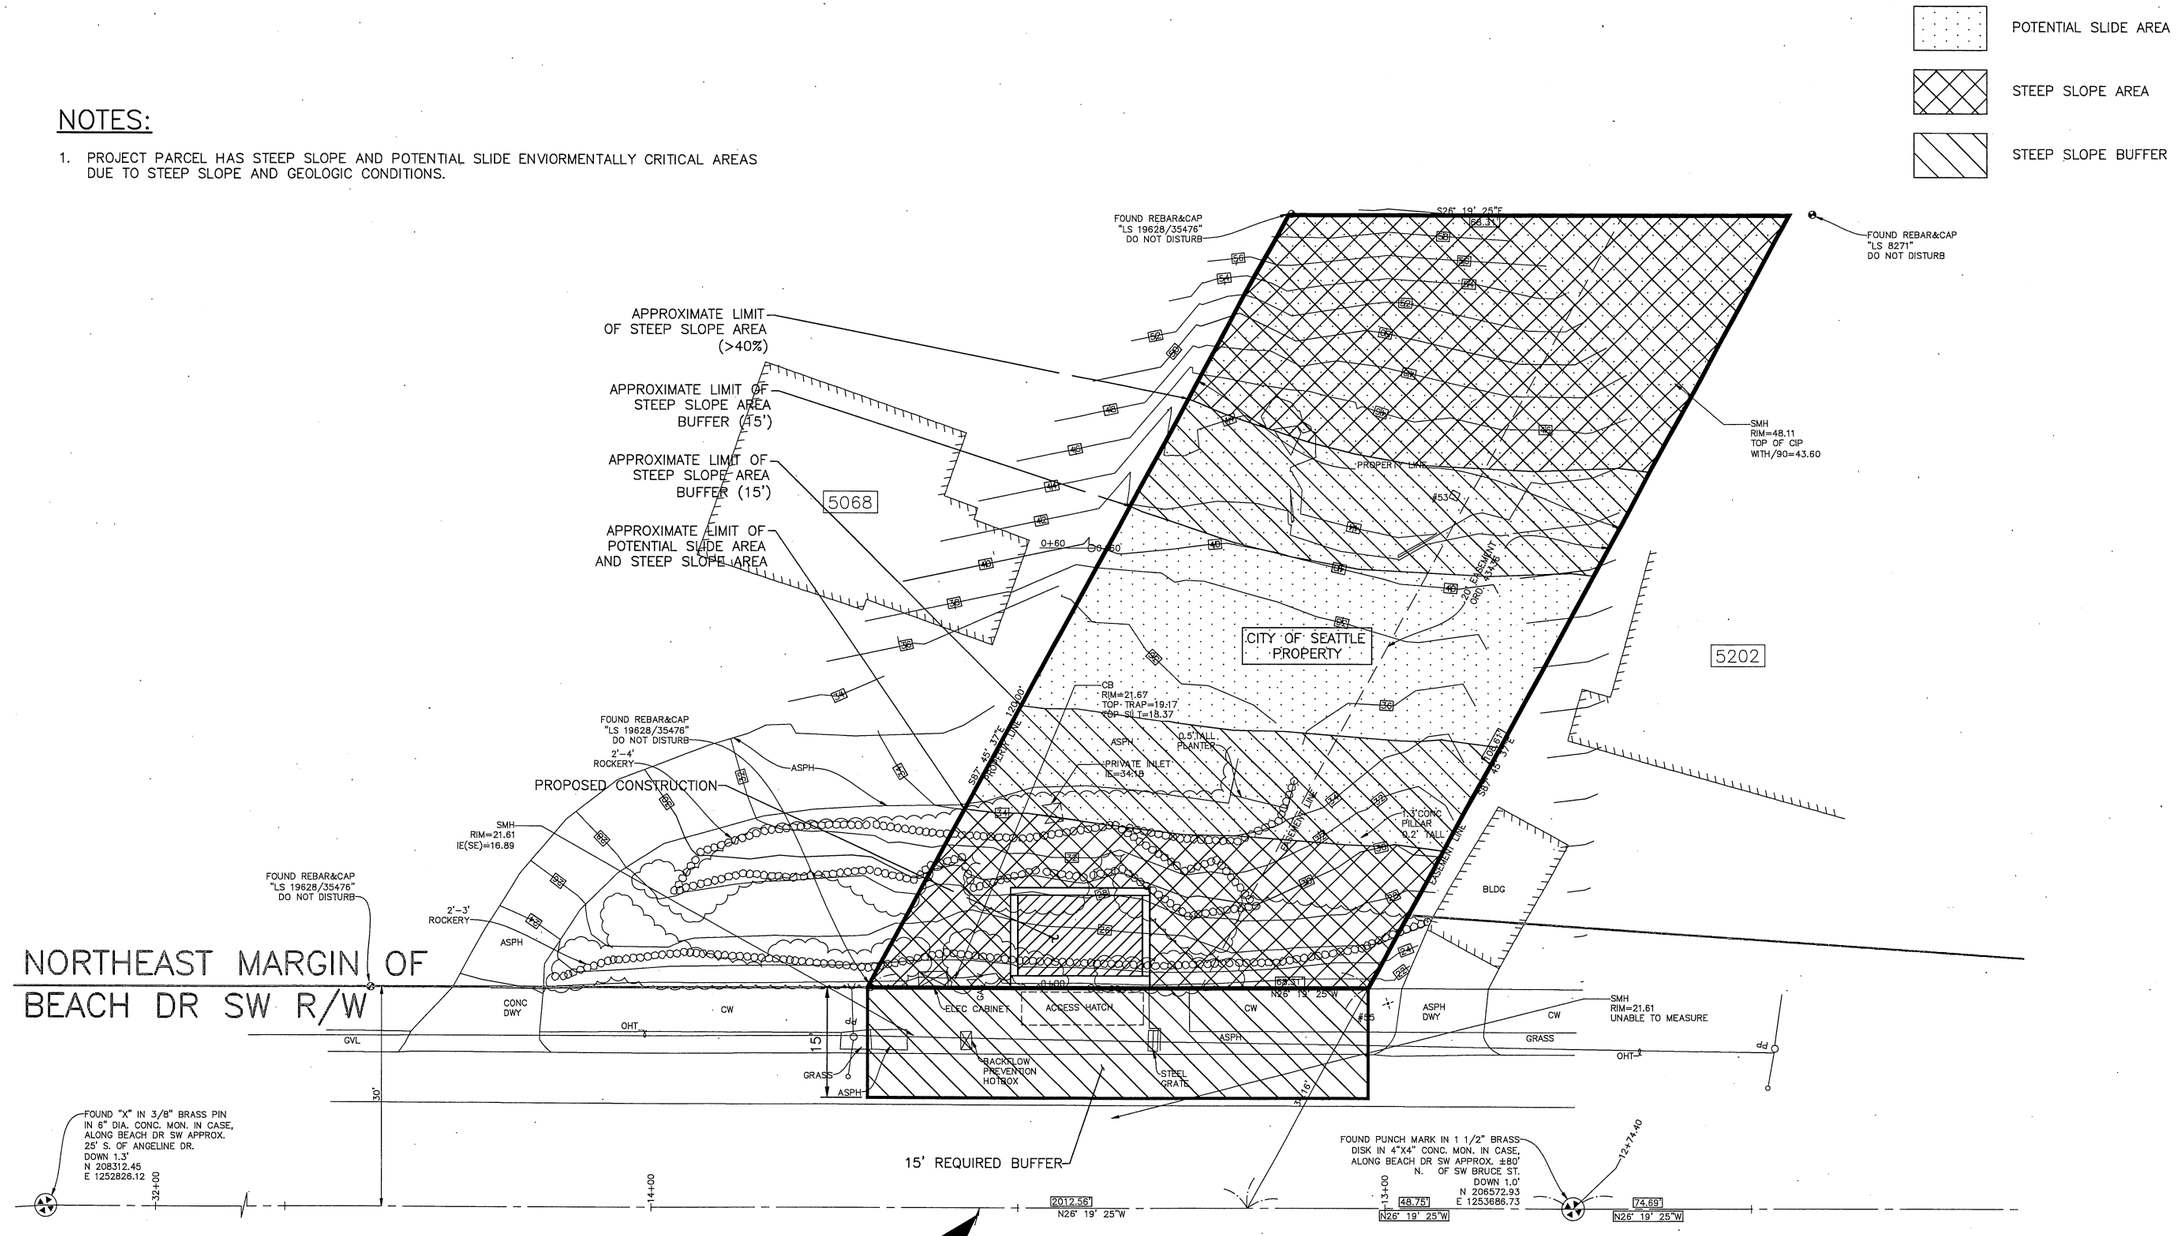

SITE PLAN

10 5 0 10 20

SCALE IN FEET

ECA STEEP SLOPE AND REQUIRED BUFFER PLAN
PUMP STATION #39, 5080 BEACH DRIVE SW

NO.	NATURE	DATE	MARK	MADE	CHK'D	REV'D
	REVISIONS					

VAULT SERIAL NO. 35376

P:\Project\C309048_Pump_Station 39 Beach Dr SW\04-Design\A-Plot_Files\11 C309048-P-Site-BufferPlan_PS-39.dwg
RegerA Jul-30-12 3:22pm

MUP Plans

APPROVED FOR ADVERTISING
NANCY LOCKE
DEPARTMENT OF FINANCE & ADMINISTRATIVE SERVICES
SEATTLE, WASHINGTON 20

BY:
PURCHASING & CONTRACTING SERVICES DIRECTOR

NAME OR INITIALS AND DATE	INITIALS AND DATE
DESIGNED	REVIEWED:
CHECKED	DES. CONST.
	SDOT PROJ. MGR.
DRAWN	RECEIVED
CHECKED	REVISED AS BUILT

ALL WORK SHALL BE DONE IN ACCORDANCE WITH THE CITY OF SEATTLE STANDARD PLANS AND SPECIFICATIONS AND OTHER DOCUMENTS CALLED FOR IN SECTION 0-02.3 OF THE PROJECT MANUAL.

Seattle Public Utilities

City of Seattle
Ray Hoffman, Director

ORDINANCE NO.
FUND:
SCALE: NOTED

APPROVED
INSPECTOR'S BOOK

PUMP STATION GENERATOR INSTALLATION

JOB NO. PC C309048 R/W CO ----

VAULT PLAN NO. 777-689

SHEET 11 OF 15

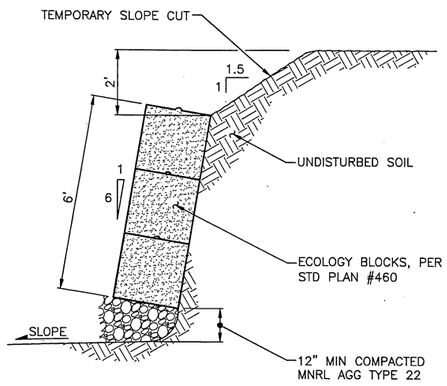

(TEMPORARY CONDITION)

SECTION A–A12

SCALE: 1"=2'

NOTE:
EXCAVATION AND PLACEMENT OF THE ECOLOGY BLOCKS SHOULD BE OCCUR IN THE SAME WORK DAY.

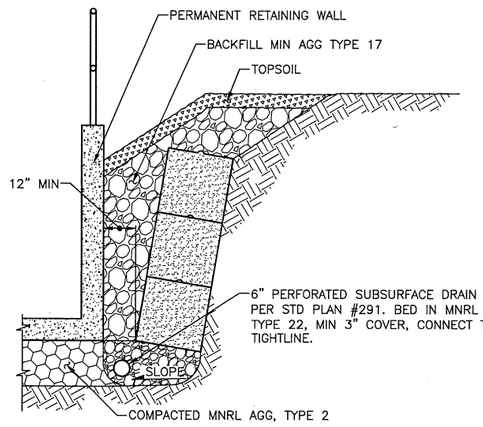

(PERMANENT CONDITION)

SECTION B–B12

SCALE: 1"=2'

NOTE:
SUBSURFACE DRAIN SHOULD DISCHARGE TO DPD–APPROVED LOCATION.

NOTES:

1. ECOLOGY BLOCKS PER CITY OF SEATTLE STD PLAN #460.
2. PLACEMENT OF THE ECOLOGY BLOCKS SHORING SHALL BE PERFORMED ON THE SAME DAY THAT THE EXCAVATION IS PERFORMED.
3. ECOLOGY BLOCKS UTILIZED FOR THE TEMPORARY WALL WILL REMAIN IN PLACE.
4. GRADING MUST BE STABILIZED BY OCTOBER 31ST. NO EXCAVATION OR FILL REPLACEMENT CAN BE PERFORMED BETWEEN OCTOBER 31ST AND APRIL 1ST.
5. PROJECT PARCEL HAS STEEP SLOPE AND POTENTIAL SLIDE AREAS DUE TO STEEP SLOPE AND GEOLOGIC CONDITIONS.
6. THE WESTERN AND EASTERN PORTIONS OF THE PARCEL ARE DESIGNATED AS STEEP SLOPE AND POTENTIAL SLIDE ENVIRONMENTALLY CRITICAL AREAS (ECA).

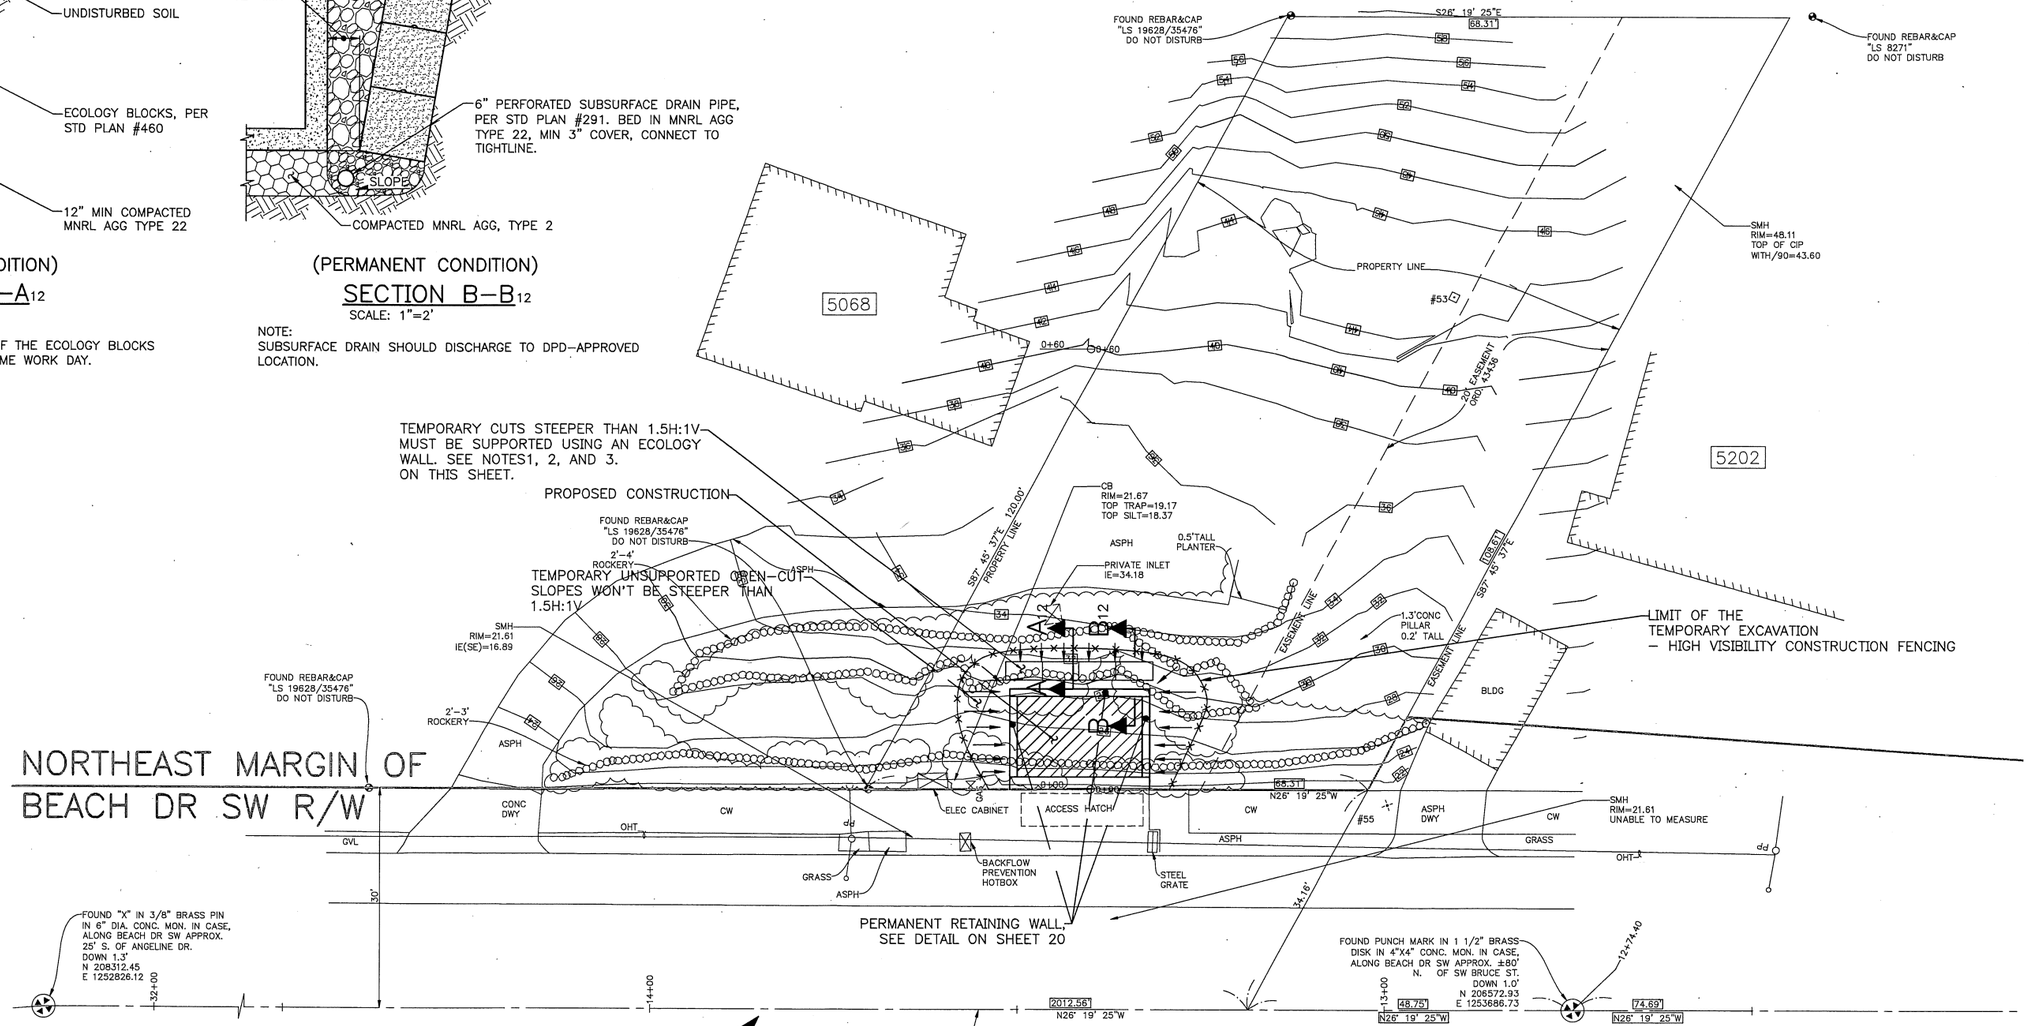

SITE PLAN

10 5 0 10 20

SCALE IN FEET

TEMPORARY EXCAVATION AND SHORING PLAN
PUMP STATION #39, 5080 BEACH DRIVE SW

VAULT SERIAL NO.	DATE	MARK	NATURE REVISIONS	MADE	CHK'D	REV'D
35376						

MUP Plans

APPROVED FOR ADVERTISING
NANCY LOCKE
DEPARTMENT OF FINANCE & ADMINISTRATIVE SERVICES
SEATTLE, WASHINGTON 20

BY:
PURCHASING & CONTRACTING SERVICES DIRECTOR

NAME OR INITIALS AND DATE	INITIALS AND DATE
DESIGNED	REVIEWED:
CHECKED	DES. CONST.
	SDOT PROJ. MGR.
DRAWN	RECEIVED
CHECKED	REVISED AS BUILT

ALL WORK SHALL BE DONE IN ACCORDANCE WITH THE CITY OF SEATTLE STANDARD PLANS AND SPECIFICATIONS AND OTHER DOCUMENTS CALLED FOR IN SECTION 0-02.3 OF THE PROJECT MANUAL.

Seattle Public Utilities

City of Seattle
Ray Hoffman, Director

ORDINANCE NO.
FUND:
SCALE: NOTED
APPROVED
INSPECTOR'S BOOK

PUMP STATION GENERATOR INSTALLATION

JOB NO. PC C309048
R/W
CO ----

VAULT PLAN NO. 777–689

SHEET 12 OF 15

P:\Project\C309048_Pump_Station 39 Beach Dr SW\04-Design\A-Plot_Files\12 C309048-P-Site-SitePlan_PS-39.dwg
RegerA Jul-30-12 3:22pm

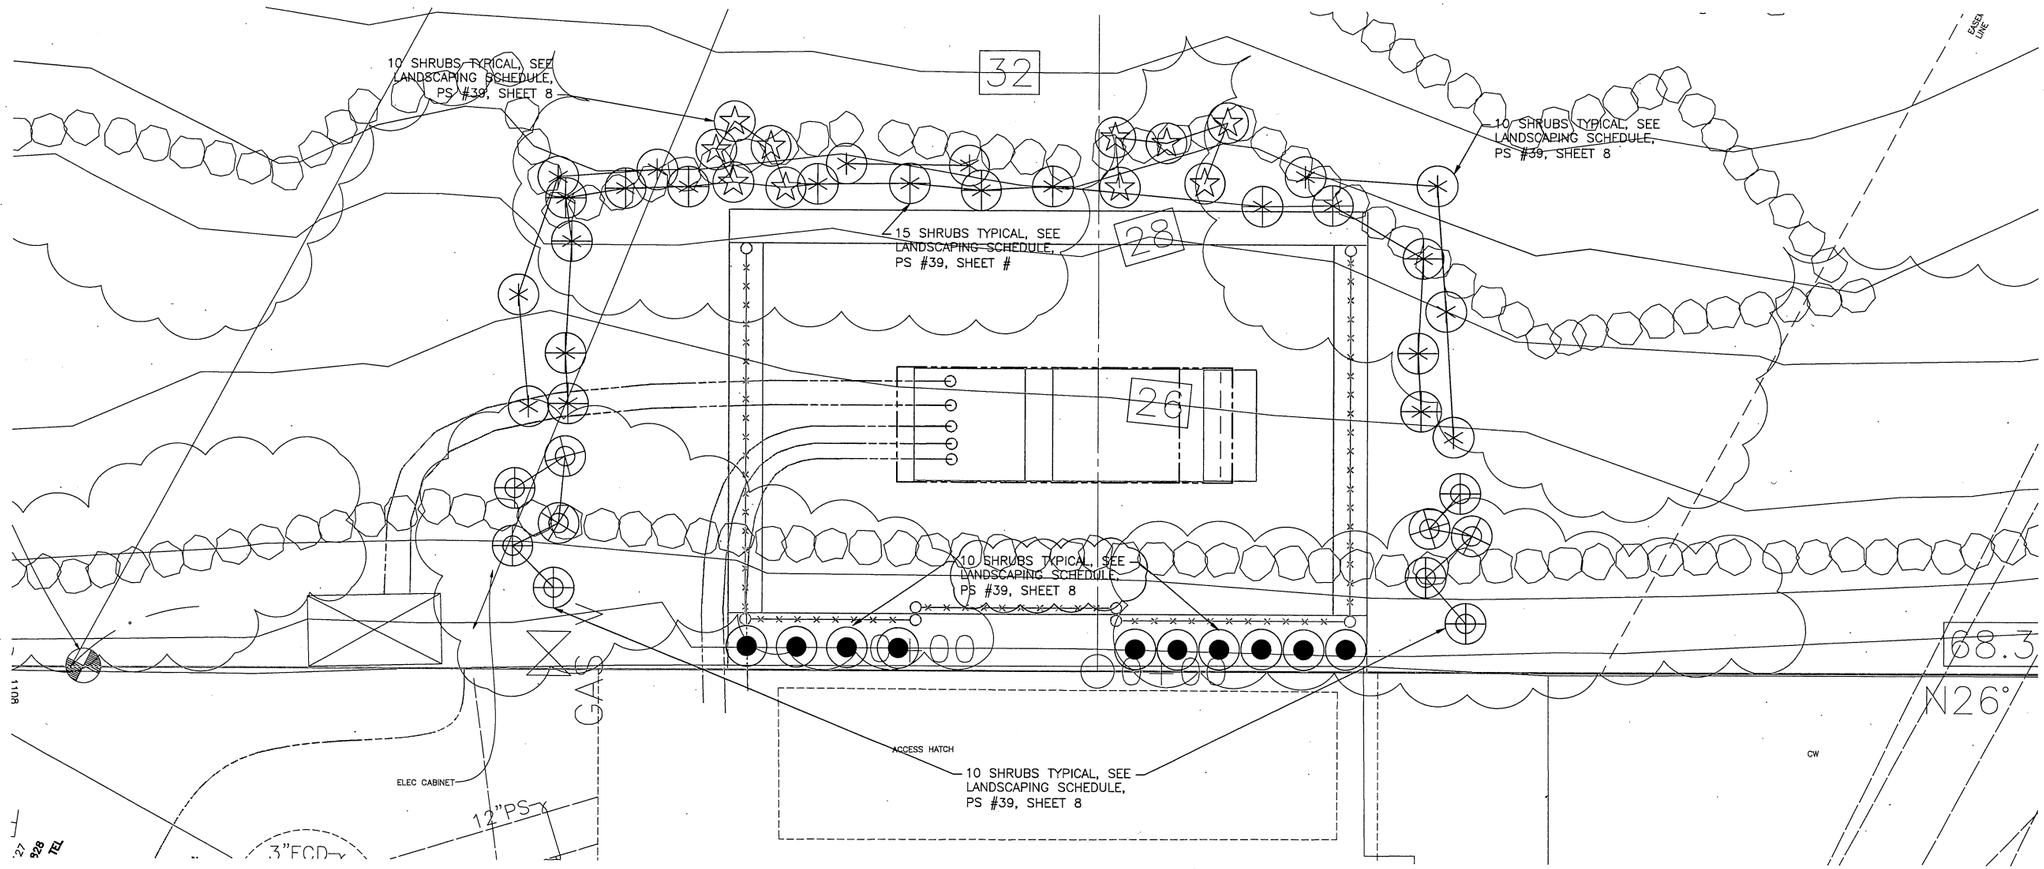

LANDSCAPING PLAN

SCALE: 1"=2'

PUMP STATION #39, GENERATOR SET

VAULT SERIAL NO.	DATE	MARK	NATURE OF REVISIONS	MADE	CHK'D	REV'D
35376						

F:\Project\C309048_PumpStationGeneratorInstallation_Phase-I\04-Design\A-Plot_Files\9 C309048-P-VEGE-3_PS-GeninstAl_Phase-I.dwg
RogerA Jul-30-12 3:22pm

MUP Plans

APPROVED FOR ADVERTISING
NANCY LOCKE
DEPARTMENT OF FINANCE & ADMINISTRATIVE SERVICES
SEATTLE, WASHINGTON 20

BY:
PURCHASING & CONTRACTING SERVICES DIRECTOR

NAME OR INITIALS AND DATE	INITIALS AND DATE
DESIGNED	REVIEWED:
CHECKED	DES. CONST.
	SDOT PROJ. MGR.
DRAWN	RECEIVED
CHECKED	REVISED AS BUILT

ALL WORK SHALL BE DONE IN ACCORDANCE WITH THE CITY OF SEATTLE STANDARD PLANS AND SPECIFICATIONS AND OTHER DOCUMENTS CALLED FOR IN SECTION 0-02.3 OF THE PROJECT MANUAL.

Seattle Public Utilities

City of Seattle
Ray Hoffman, Director

ORDINANCE NO.
FUND:
SCALE: AS NOTED
APPROVED
INSPECTOR'S BOOK

LANDSCAPING PLAN
PUMP STATION #39, 5080 BEACH DRIVE SW

PUMP STATION GENERATOR INSTALLATION

JOB NO. PC C309048
R/W
CO ----

VAULT PLAN NO. 777-689

SHEET 9 OF 15

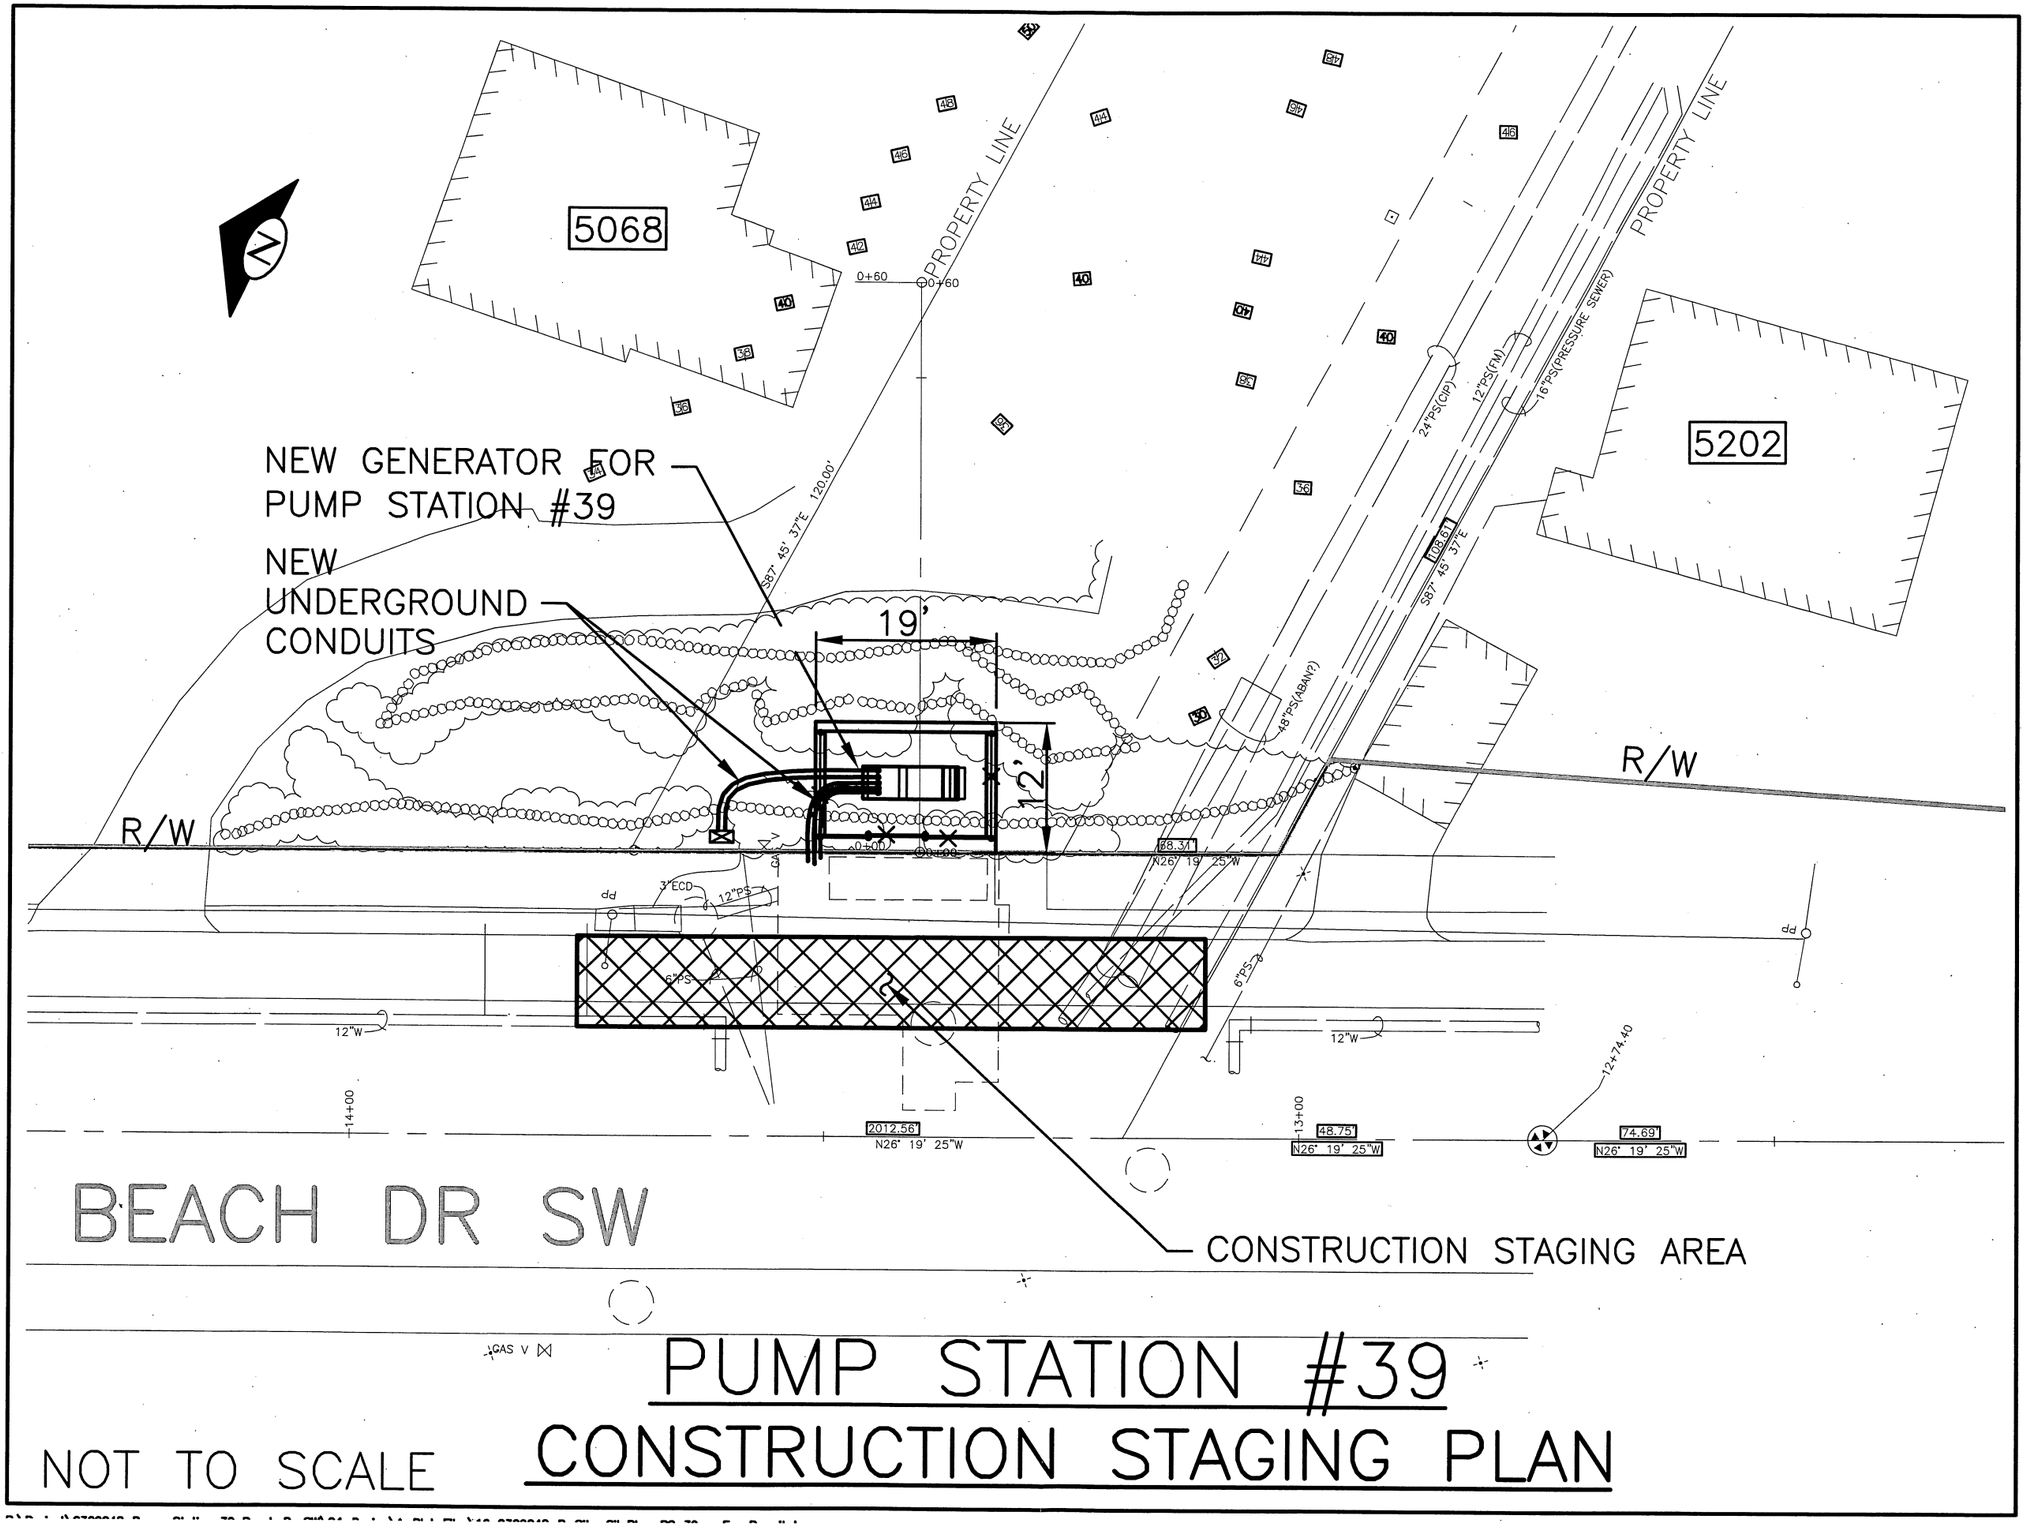

PUMP STATION #39
CONSTRUCTION STAGING PLAN

NOT TO SCALE