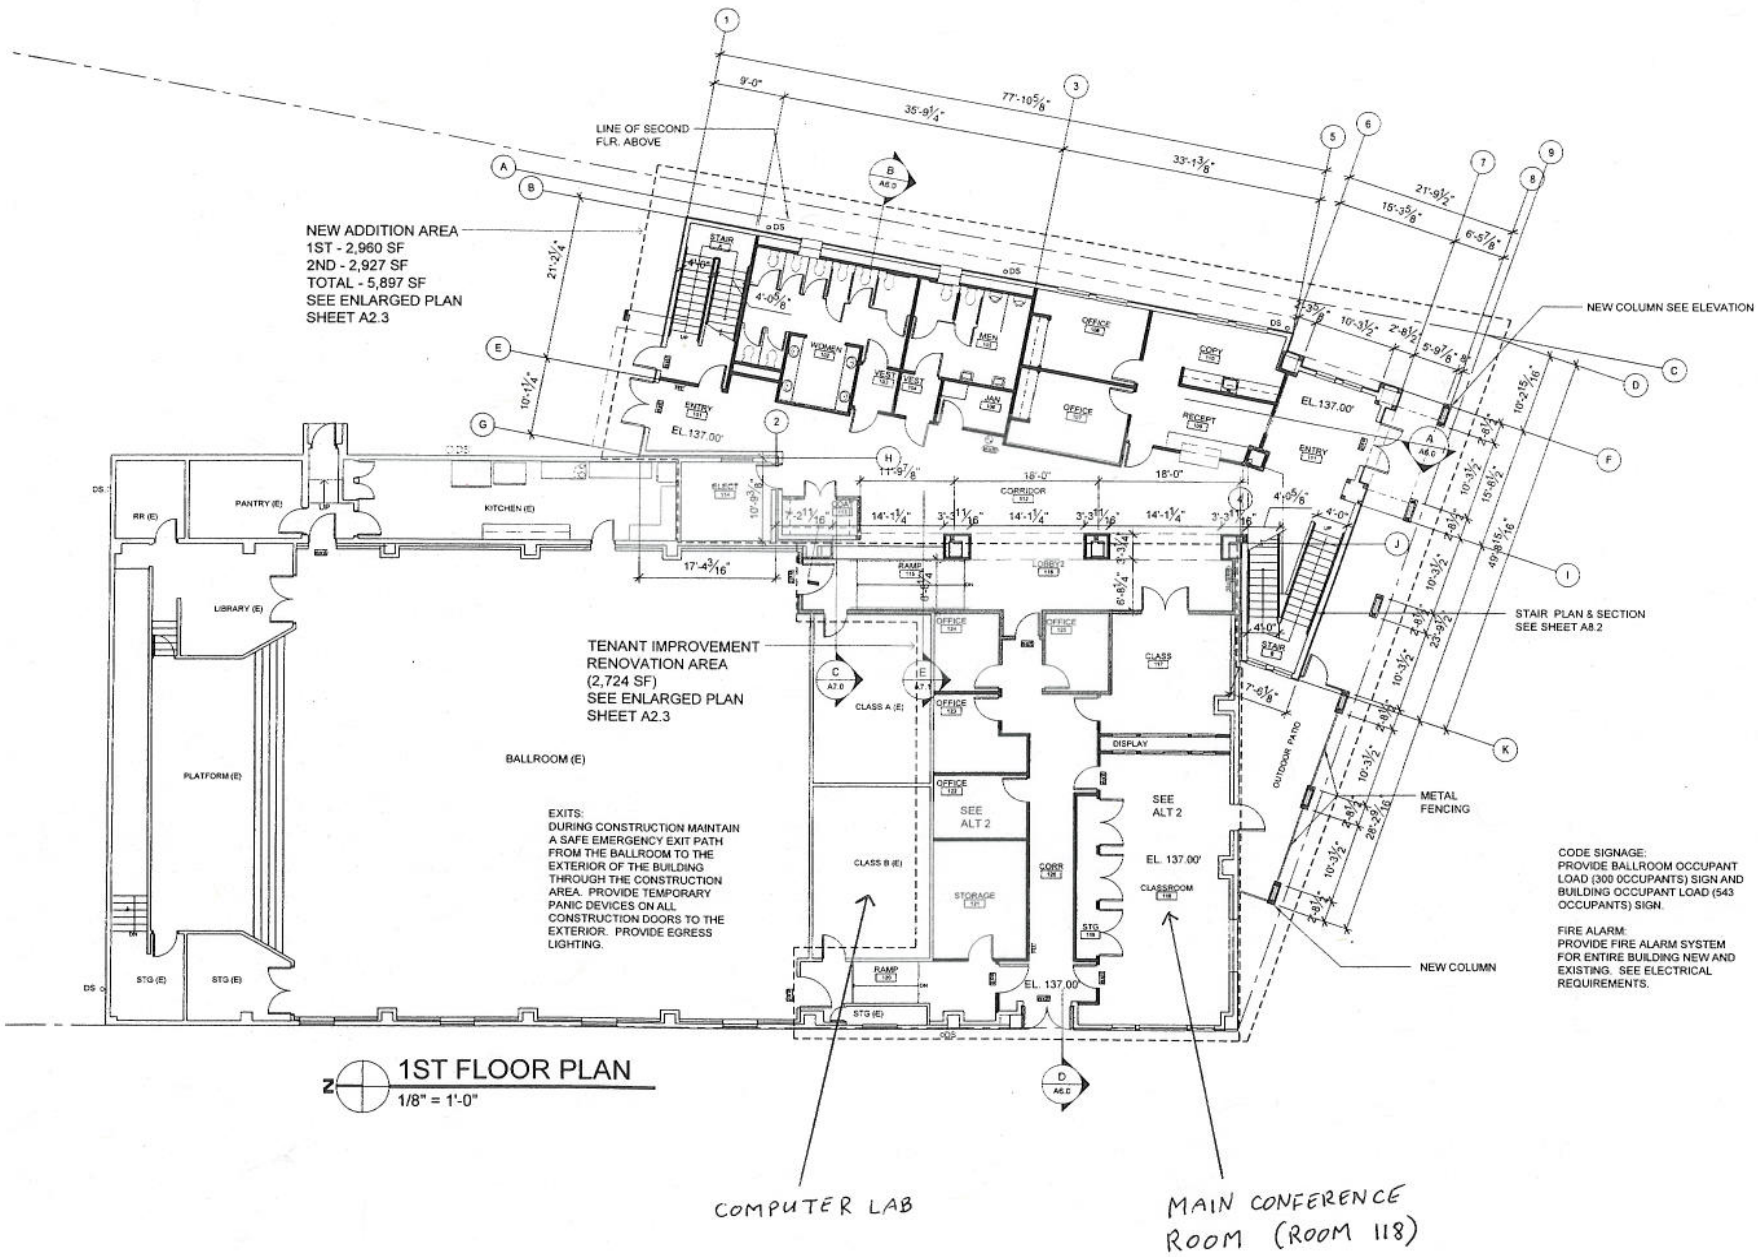

1ST FLOOR PLAN
1/8" = 1'-0"

ARCHITECTS

KUBOTA KATO CHIN

6201 Roosevelt Way NE
Seattle, Washington
98115-6674
(206)985-5800 Tel.
(206)985-5803 Fax

WWW.KKTECTS.COM

REVISION	DATE
1	

DESCRIPTION:
NEW ADDITION & RENOVATION FILIPINO COMMUNITY CENTER

OWNER:
Filipino Community Center
5734 ML King Jr Way S
Seattle, WA 98118-2622
(206)722-9372

EXHIBIT B