EXHIBIT B

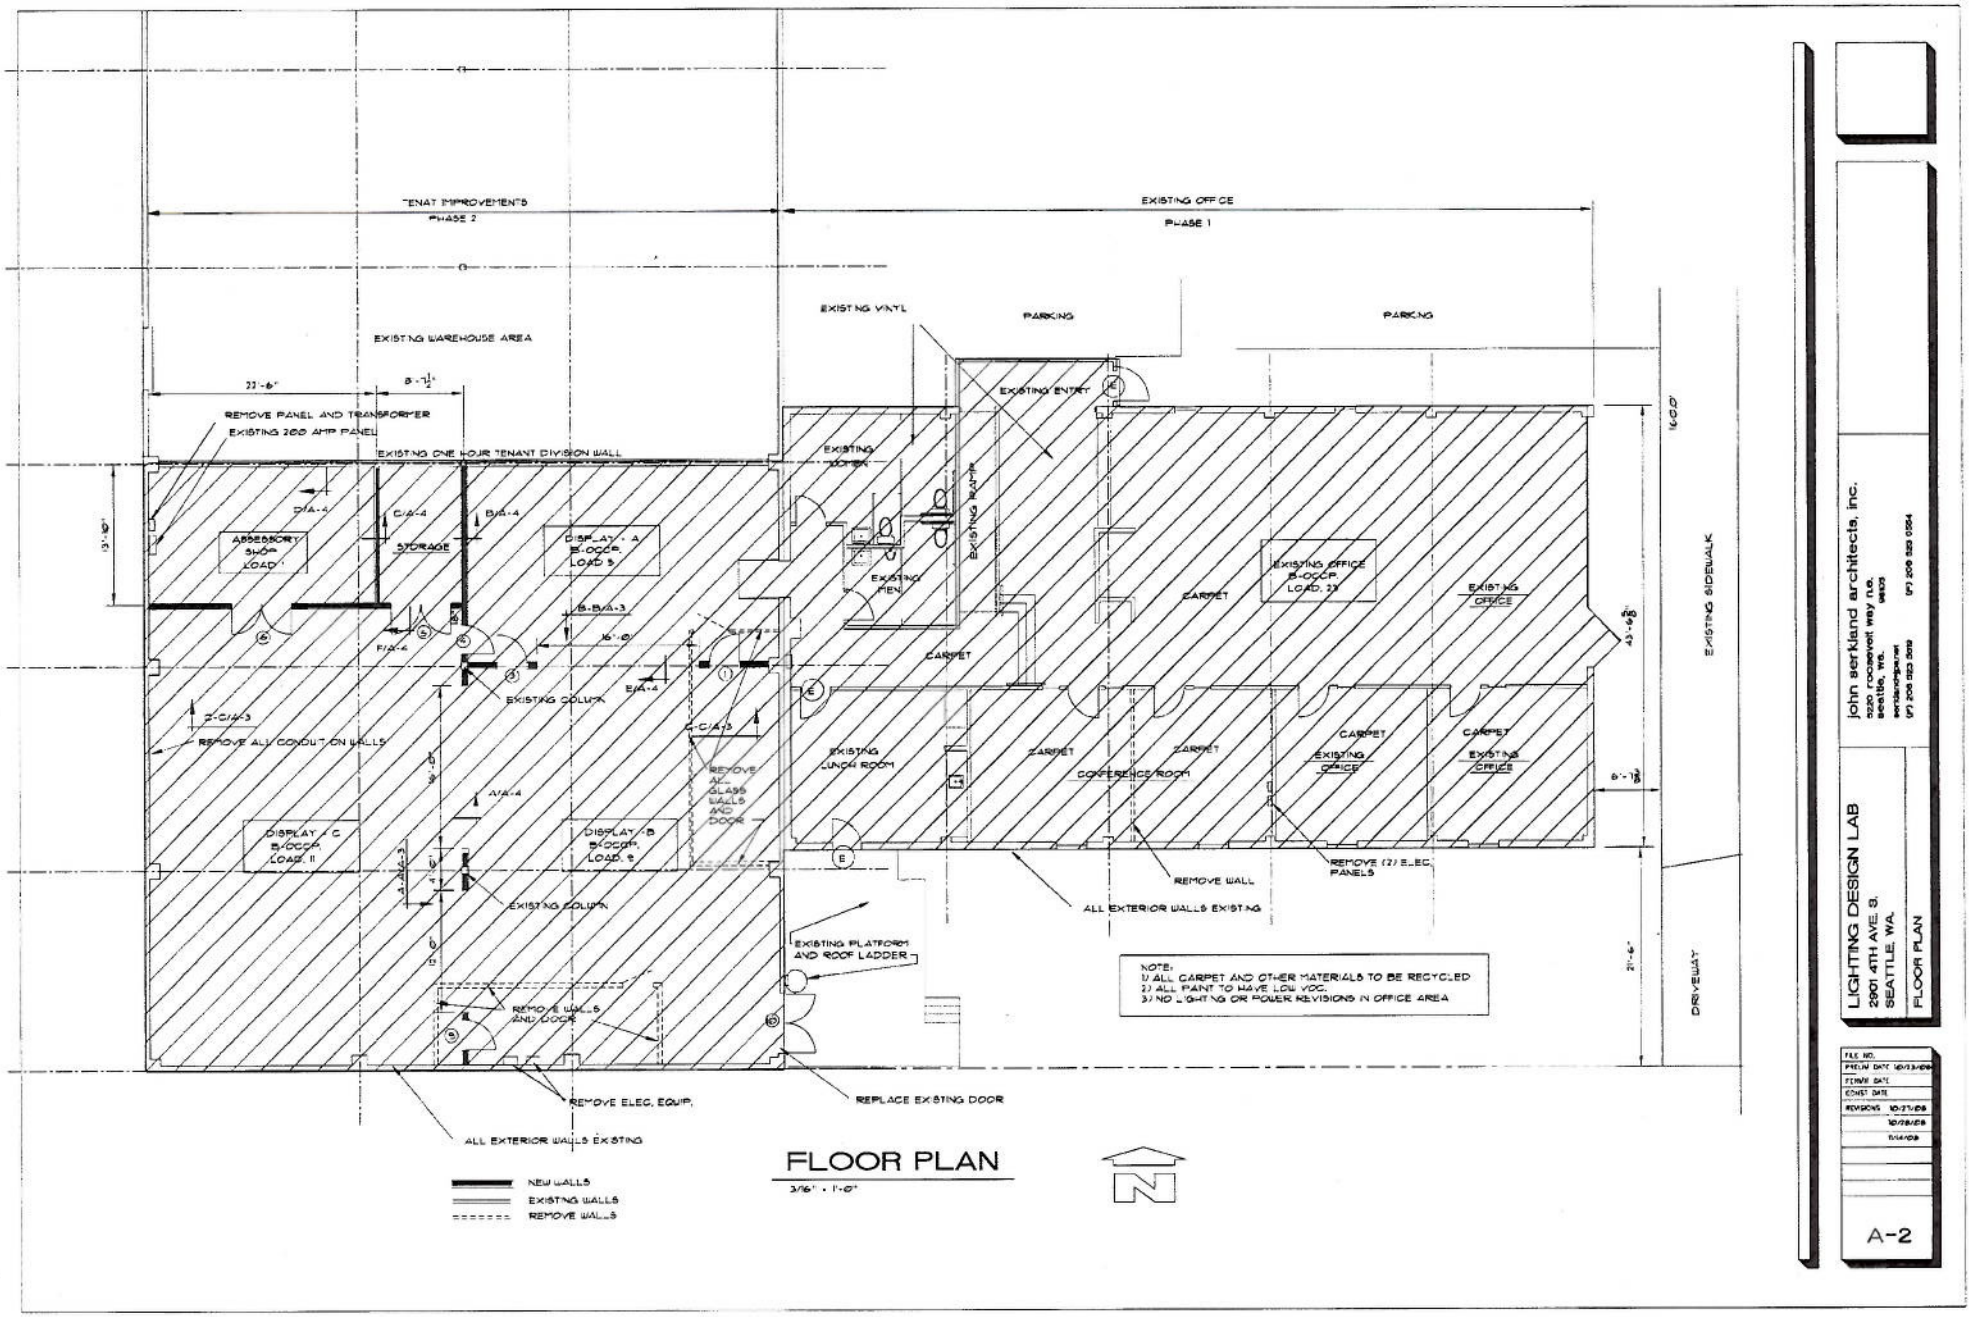

TENANT IMPROVEMENTS
PHASE 2
EXISTING OFFICE
PHASE 1
EXISTING WAREHOUSE AREA
EXISTING VINYL
PARKING
PARKING
EXISTING ENTRY
REMOVE PANEL AND TRANSFORMER
EXISTING 200 AMP PANEL
EXISTING ONE HOUR TENANT DIVISION WALL
EXISTING WOMEN
EXISTING RAMP
EXISTING MEN
ASSESSORY SHOP LOAD 1
STORAGE
DISPLAY - A B-OCCP. LOAD 3
EXISTING OFFICE B-OCCP. LOAD 23
EXISTING OFFICE
CARPET
EXISTING COLUMN
REMOVE ALL CONDUIT ON WALLS
REMOVE ALL GLASS WALLS AND DOOR
EXISTING LUNCH ROOM
CONFERENCE ROOM
EXISTING OFFICE
EXISTING OFFICE
DISPLAY - C B-OCCP. LOAD 11
DISPLAY - B B-OCCP. LOAD 8
EXISTING COLUMN
REMOVE WALL
REMOVE (2) ELEC. PANELS
ALL EXTERIOR WALLS EXISTING
EXISTING PLATFORM AND ROOF LADDER
REMOVE WALLS AND DOOR
REMOVE ELEC. EQUIP.
REPLACE EXISTING DOOR
ALL EXTERIOR WALLS EXISTING
EXISTING SIDEWALK
DRIVEWAY
NOTE:
1) ALL CARPET AND OTHER MATERIALS TO BE RECYCLED
2) ALL PAINT TO HAVE LOW VOC.
3) NO LIGHTING OR POWER REVISIONS IN OFFICE AREA
NEW WALLS
EXISTING WALLS
REMOVE WALLS
FLOOR PLAN
3/16" = 1'-0"
N
LIGHTING DESIGN LAB
2901 4TH AVE. S.
SEATTLE, WA.
FLOOR PLAN
john serkland architects, inc.
5220 roosevelt way n.e.
seattle, wa.
A-2