EXHIBIT C

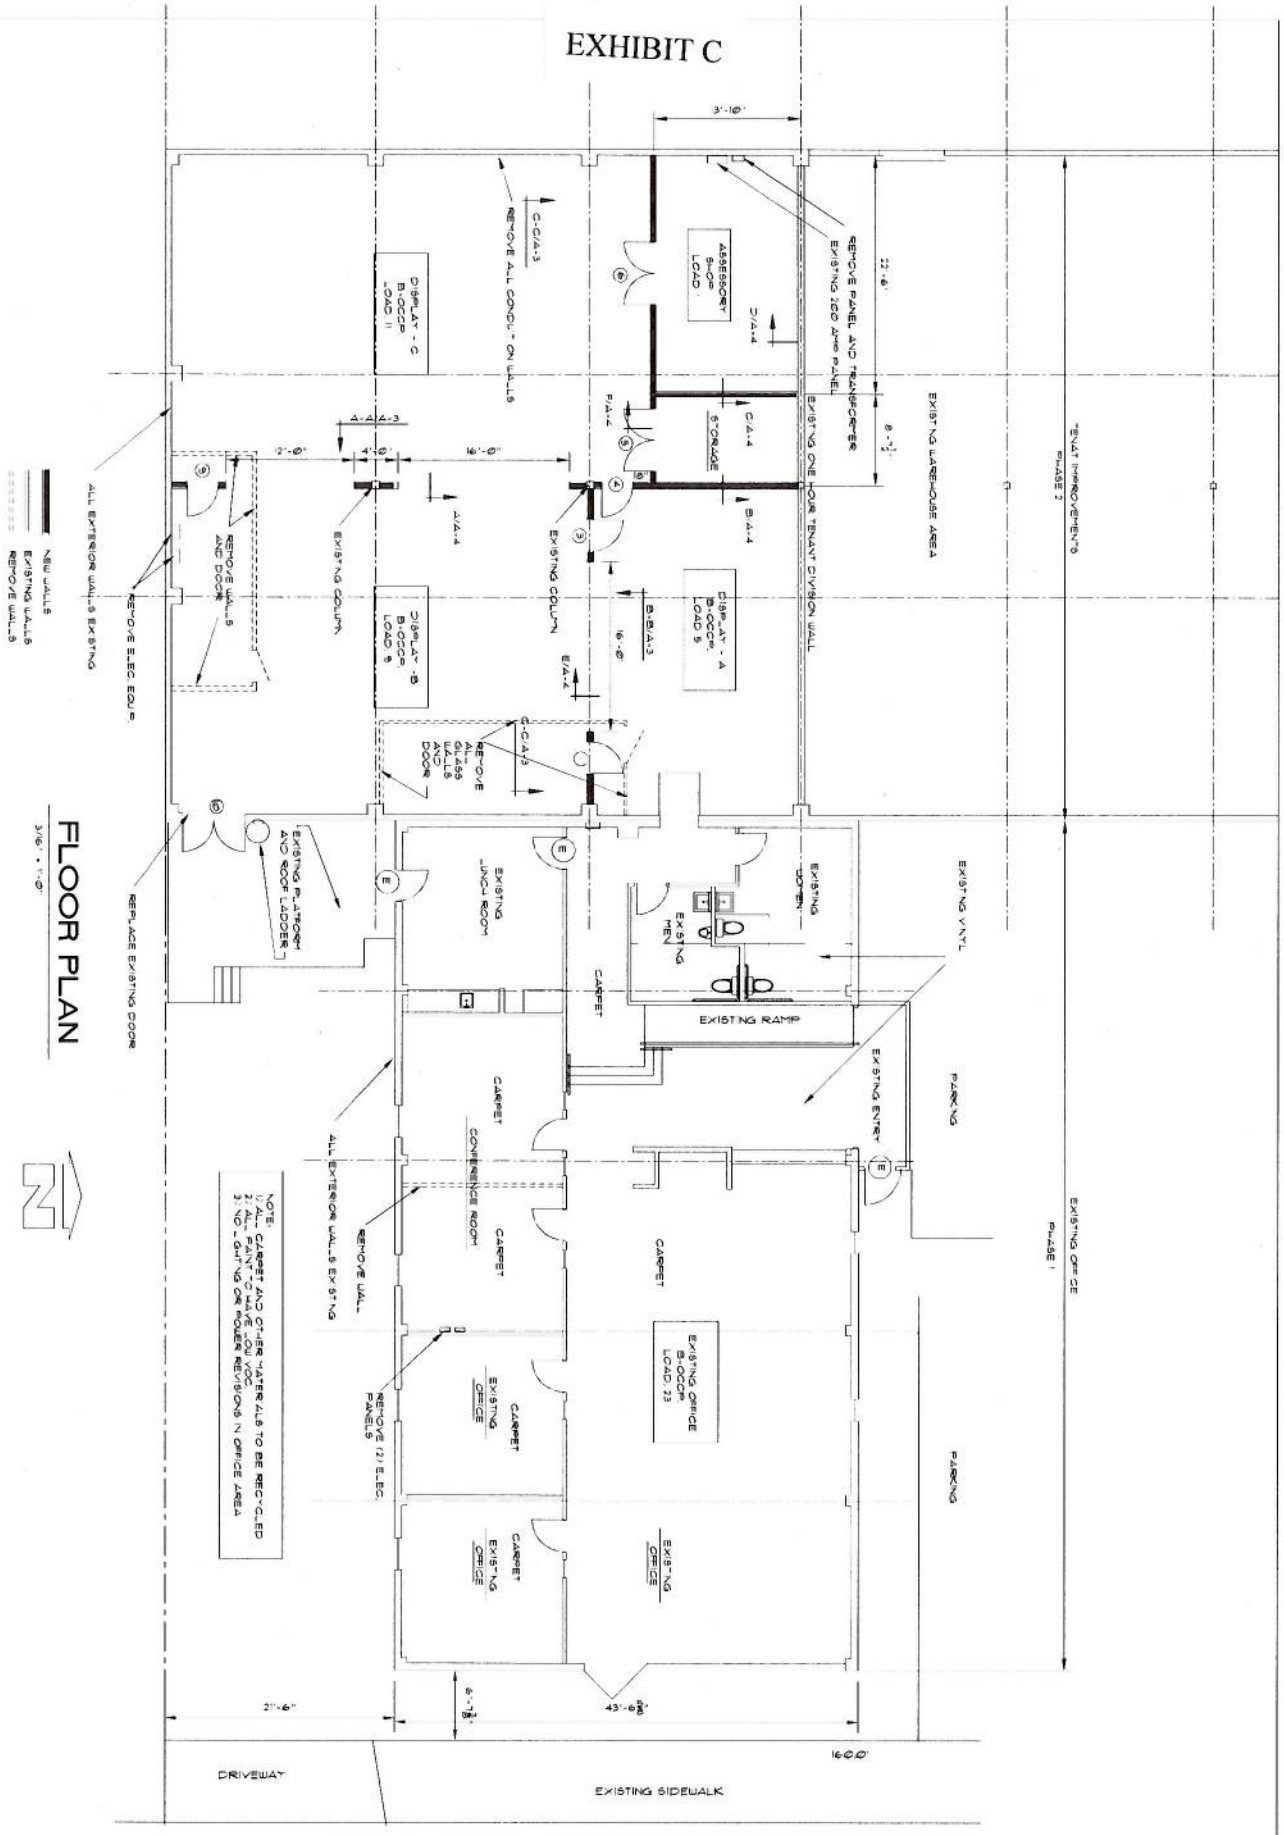

A-2

LIGHTING DESIGN LAB
2901 4TH AVE. S.
SEATTLE, WA.

FLOOR PLAN

john serkland architects, inc.
5220 roosevelt way n.e.
seattle, wa. 98105
serklandjpa.net
(P) 206 523 5819 (F) 206 523 0554