Attachment A to SDOT Mercer Corridor Project Re-Designation ORD

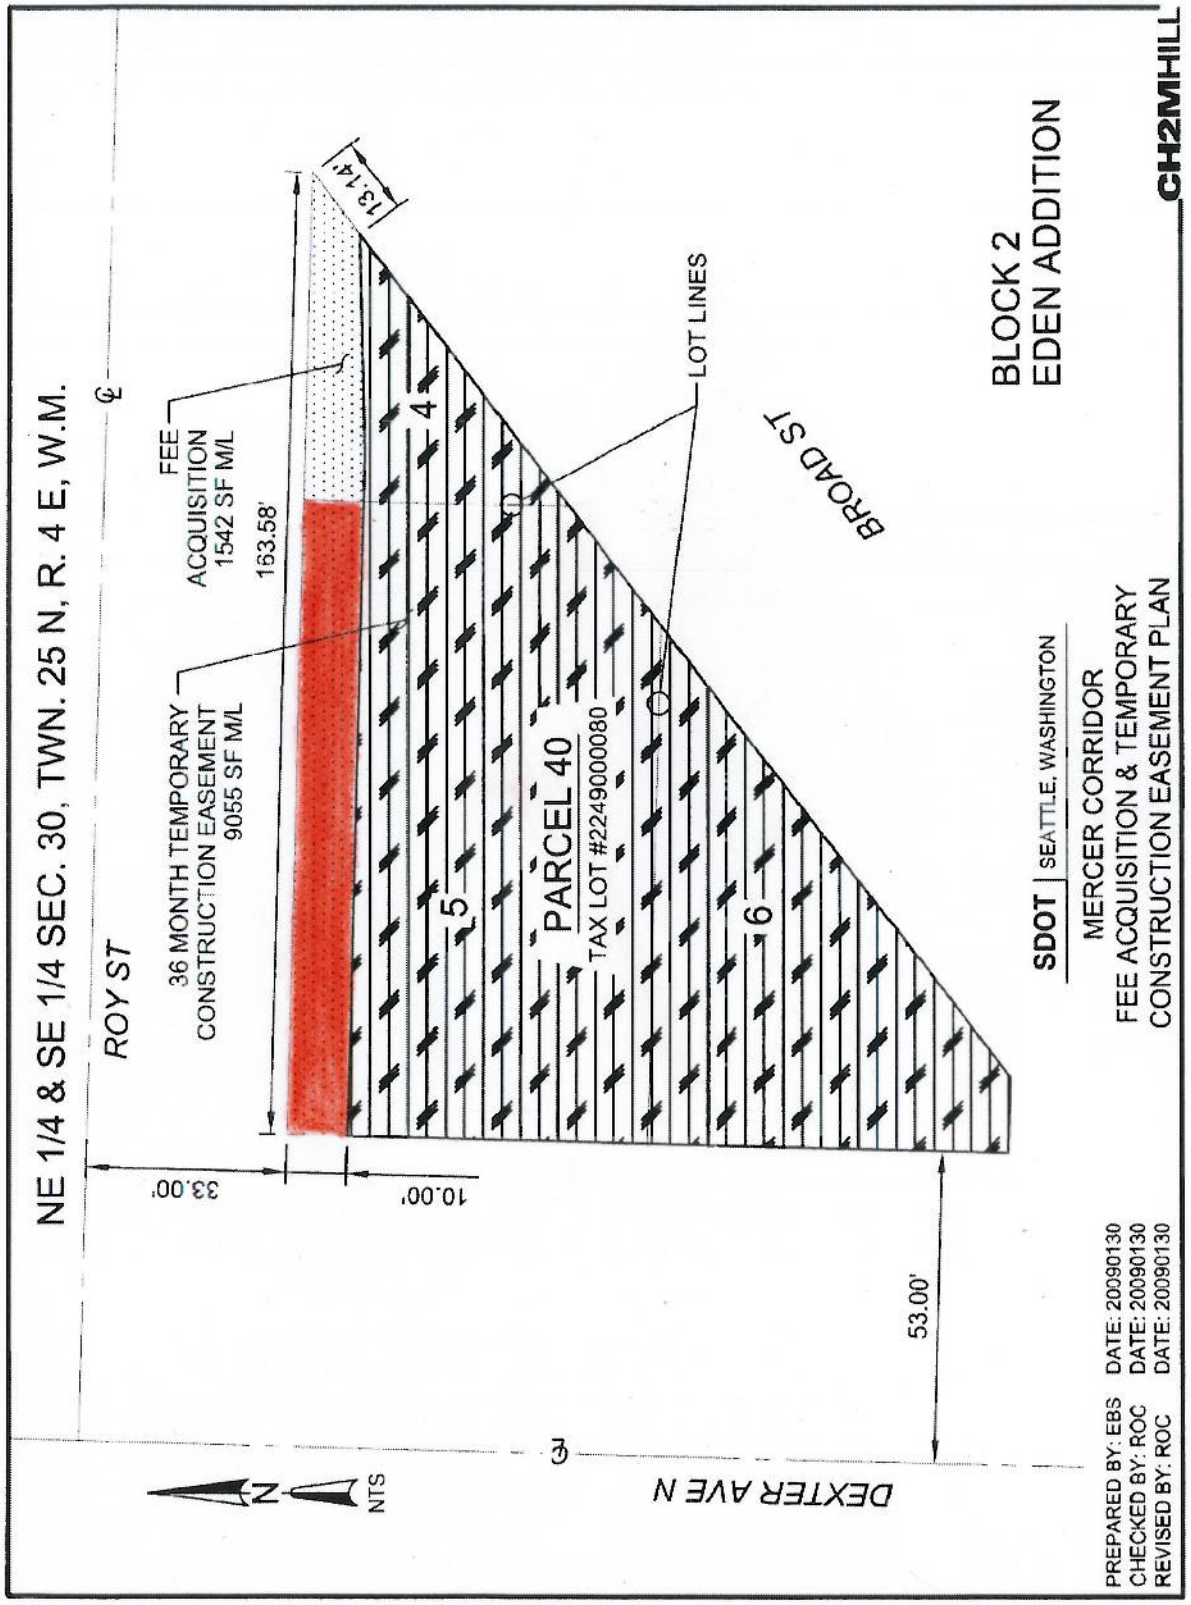

Proposed property for re-designation shaded in red (1,081 square feet).