Exhibit D for Section 23.54.030
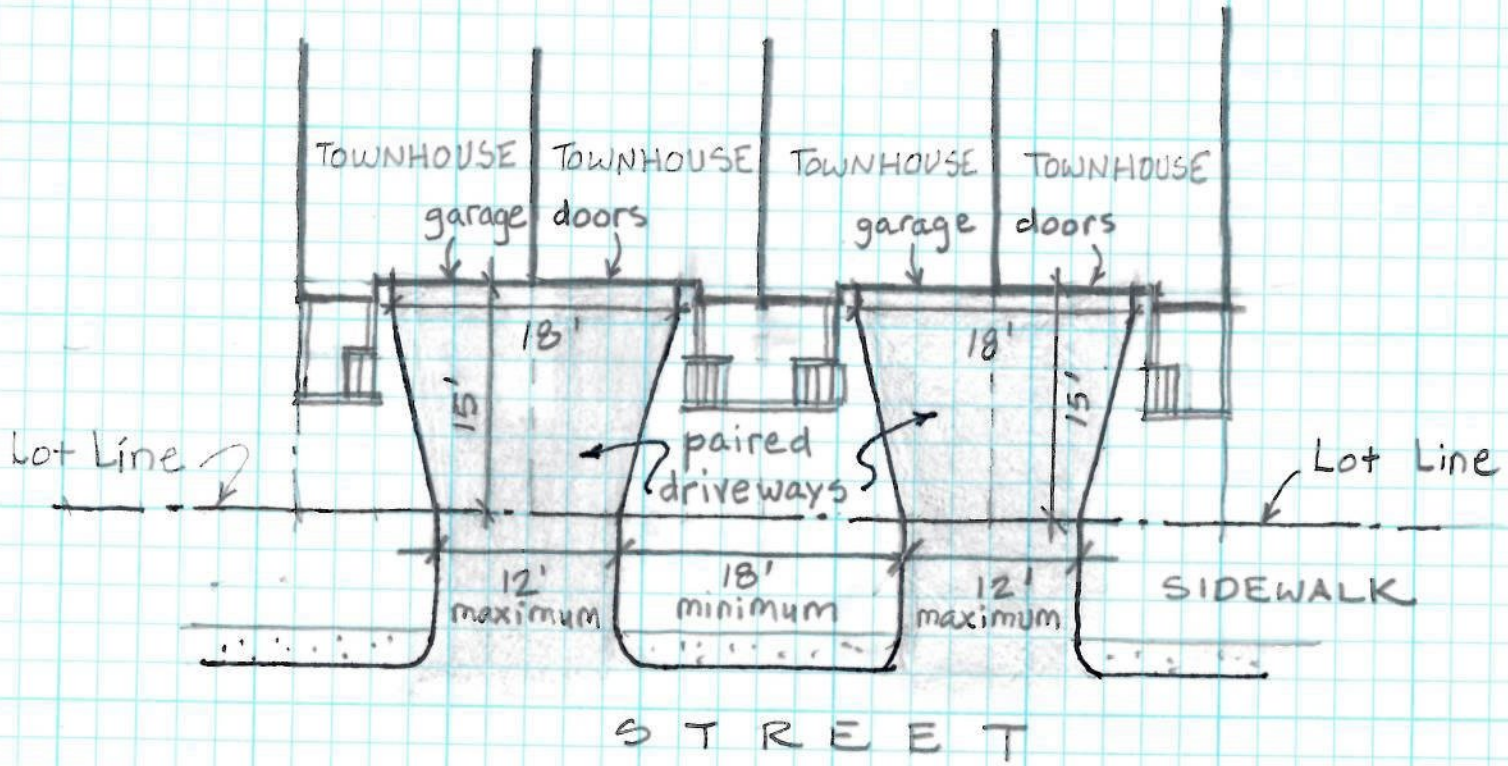
PAIRED DRIVEWAYS FOR ATTACHED UNITS