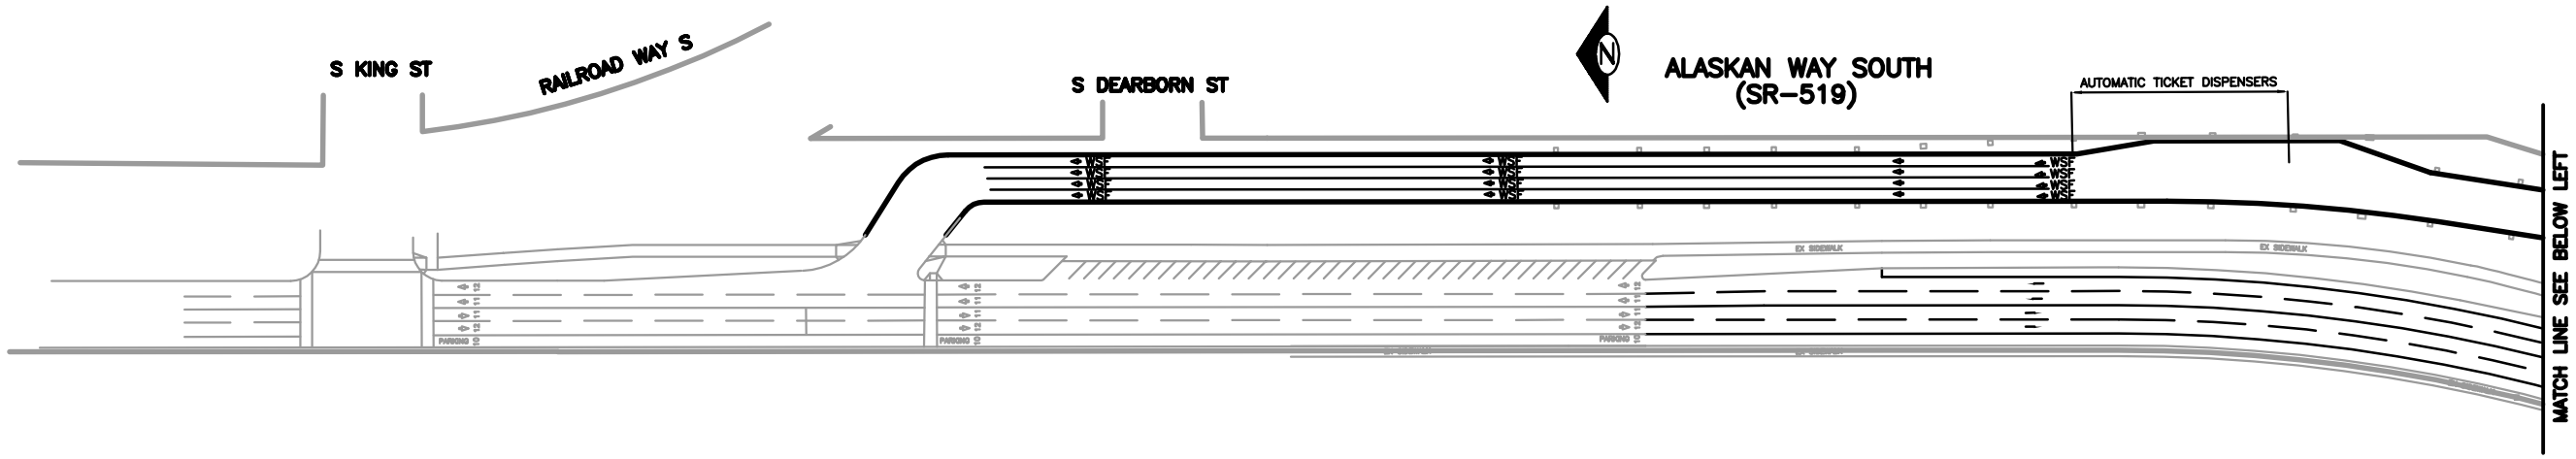

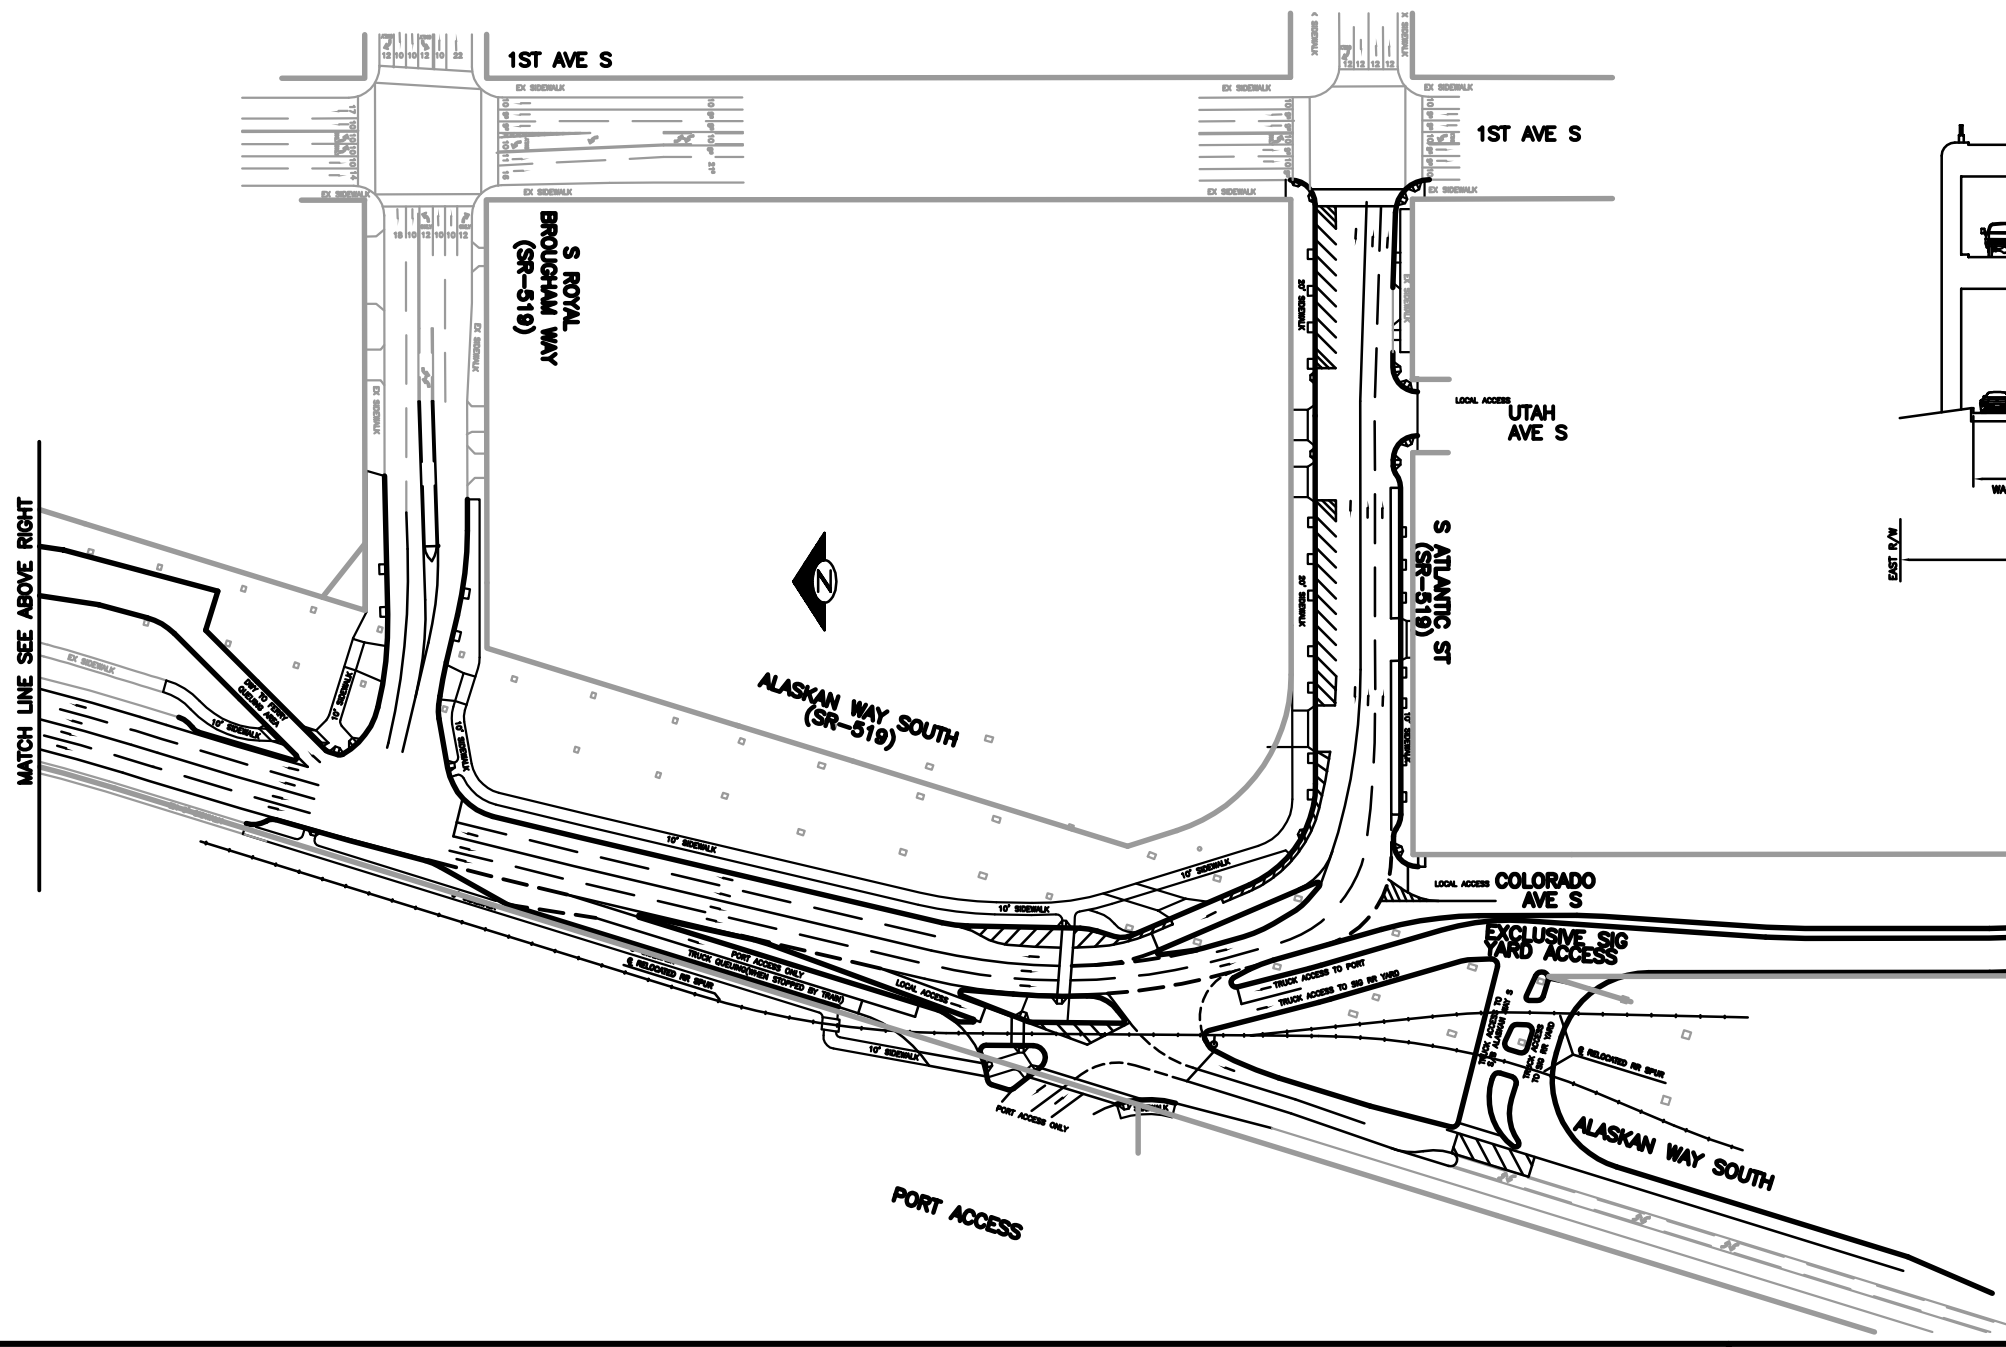

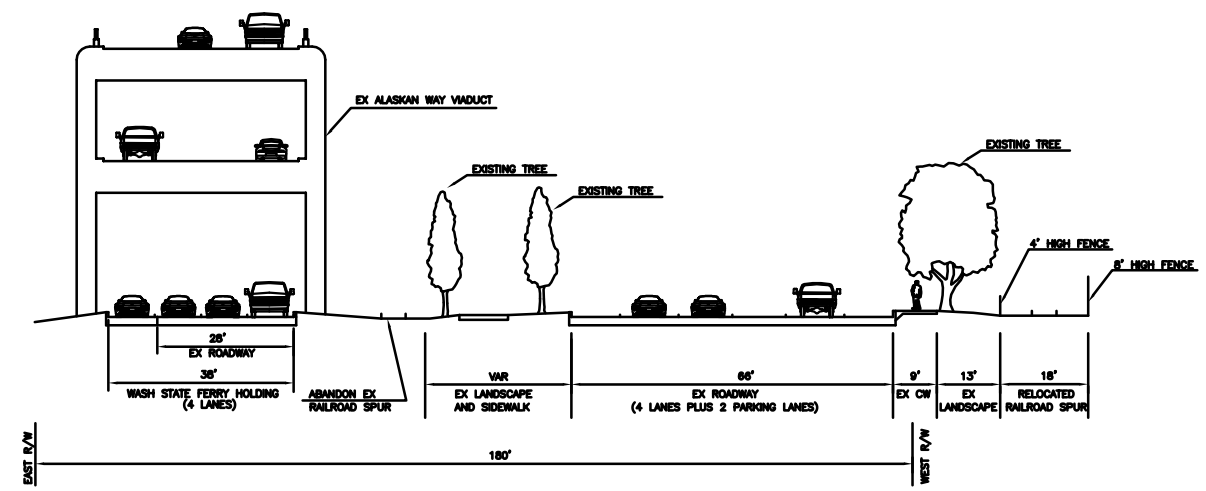

TYPICAL SECTION
ALASKAN WAY S (NORTH OF S ROYAL BROUGHAM WAY)
(LOOKING SOUTH)

Property Description:

Beginning at the north curb margin of Royal Brougham Way, continuing north along the east margin of Alaskan Way to the south face of the forth set of viaduct columns north of South Dearborn Street and then south along the east face of the western viaduct columns to the south side of the fourth column north of Royal Brougham Way, then following the curbing to a point on Alaskan Way.

SR-519
SURFACE STREET IMPROVEMENTS

City of Seattle
Seattle Department of Transportation

ORDINANCE NO. . . . . APPROVED . . . . . .
FUND:. . . . . .
SCALE: H. V. INSPECTOR'S BOOK. . . . . .

Exhibit A