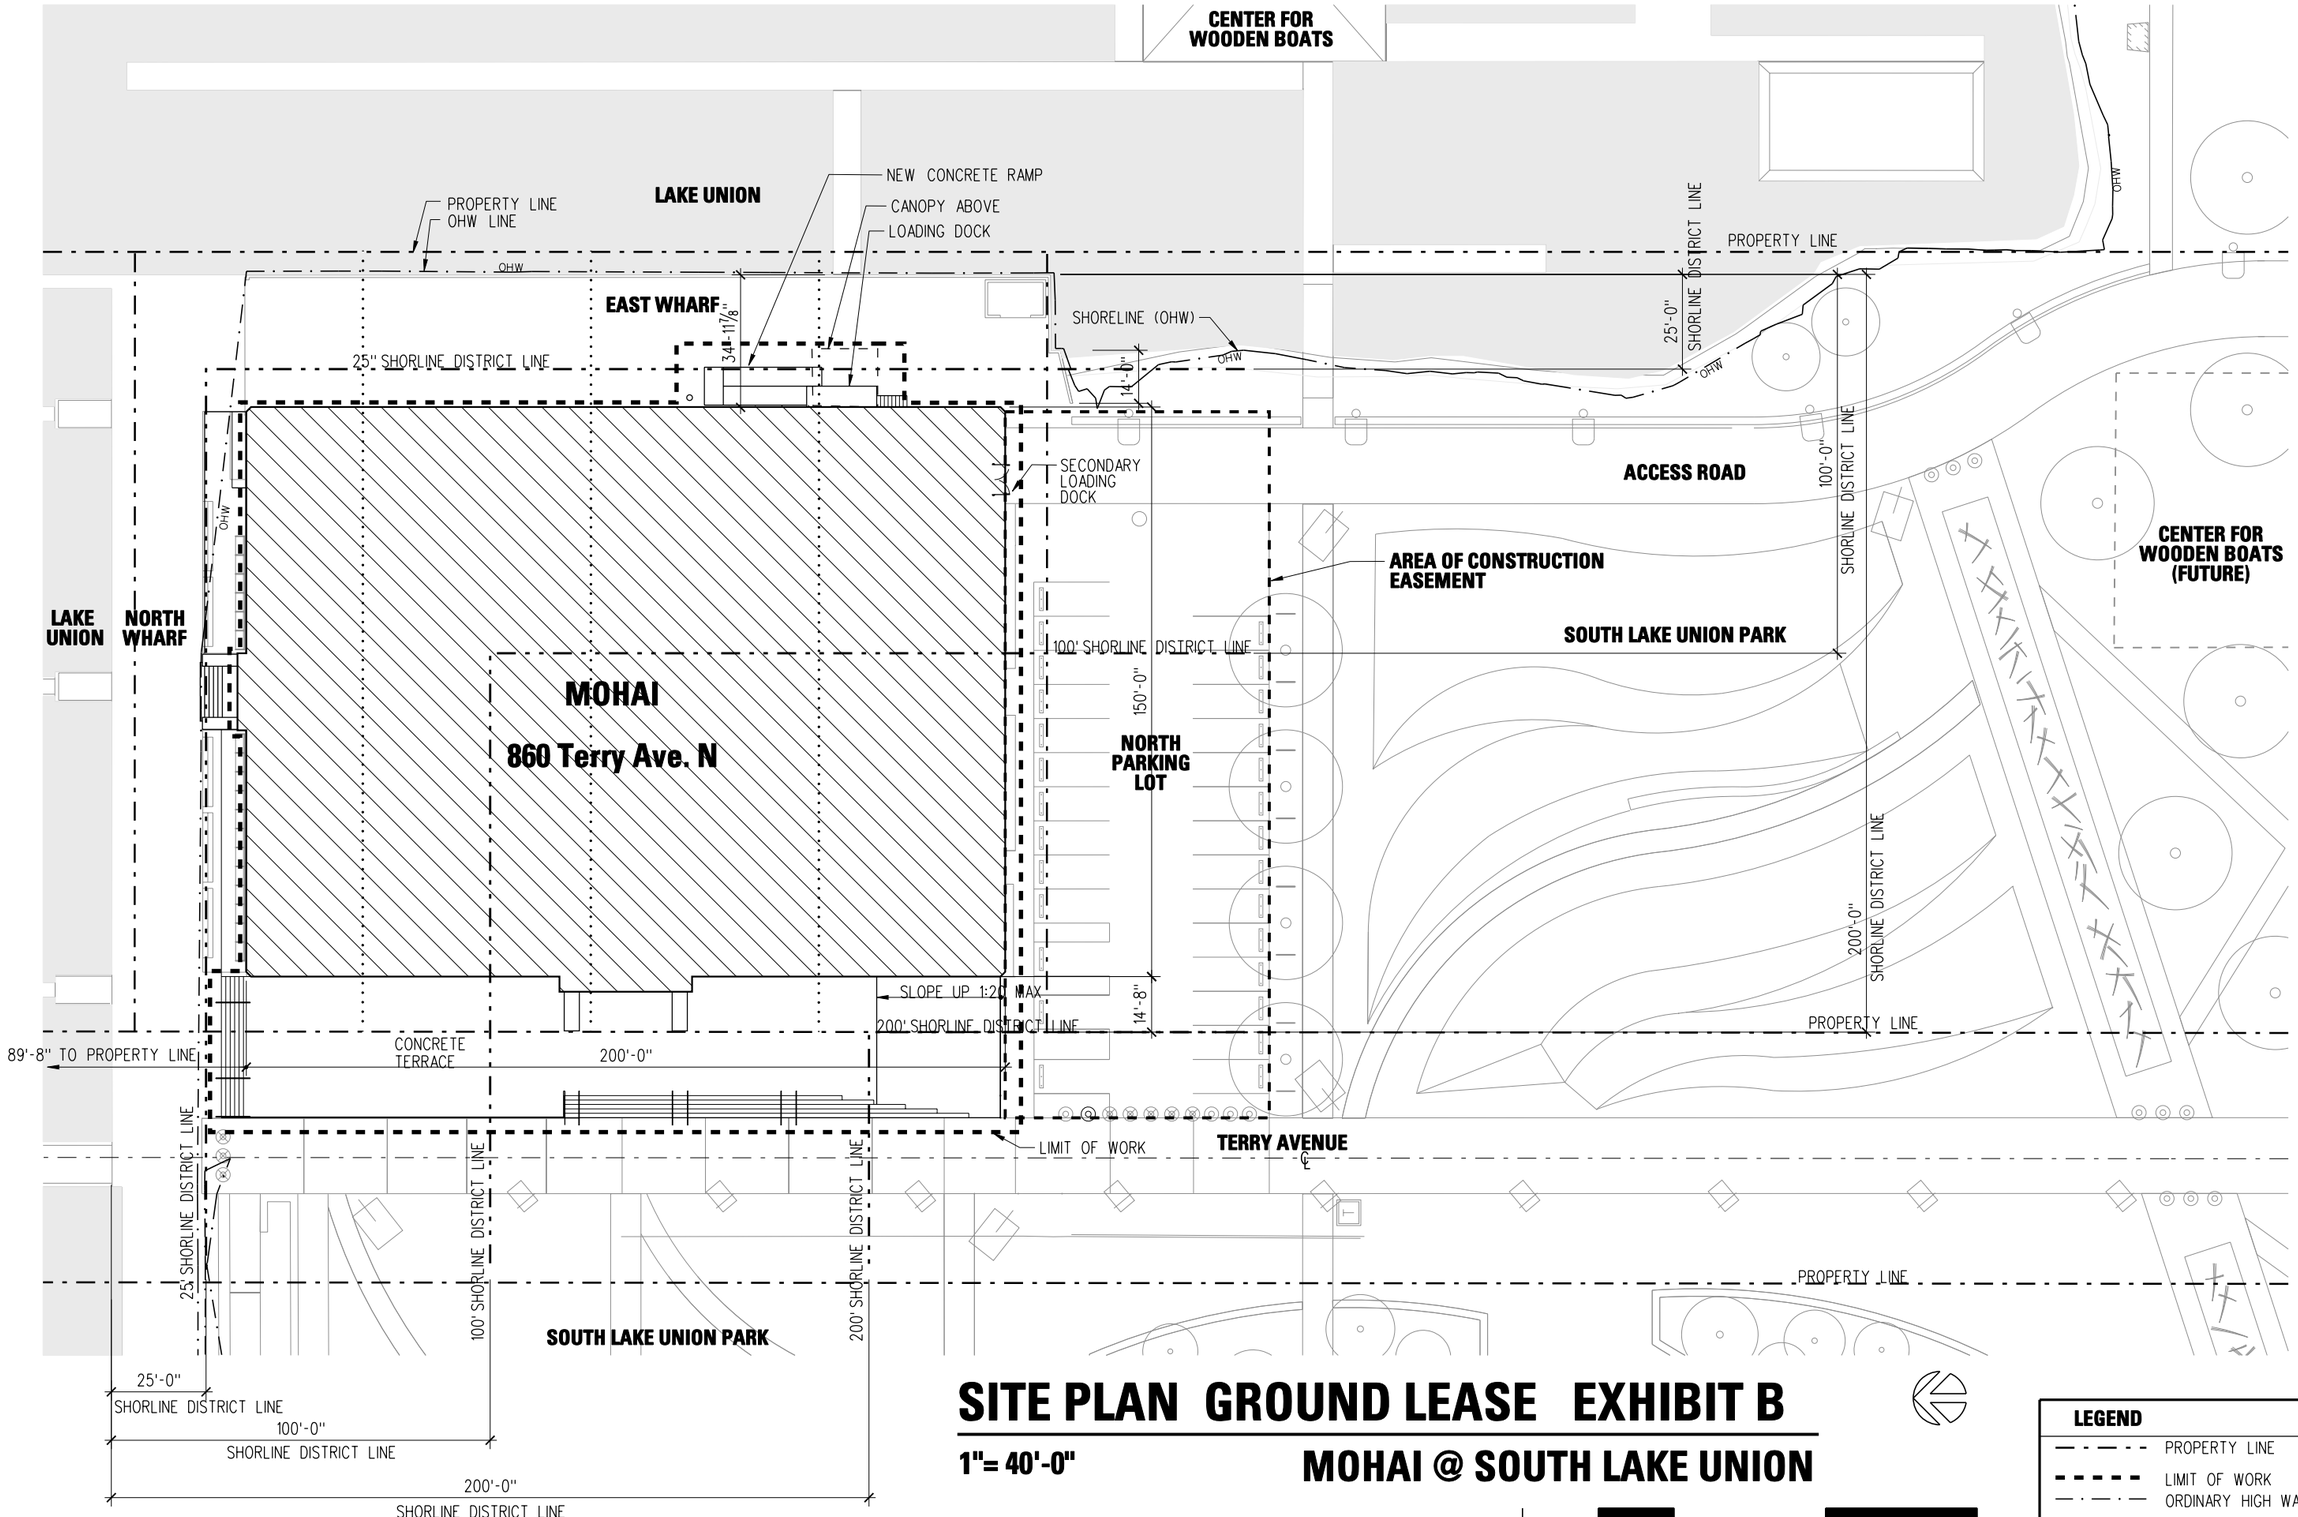

SITE PLAN GROUND LEASE EXHIBIT B

1"= 40'-0"

MOHAI @ SOUTH LAKE UNION

0 20' 40' 80' 120'

LEGEND

- PROPERTY LINE
- LIMIT OF WORK
- ORDINARY HIGH WATER LINE (OHW)
- SHORLINE DISTRICT LINE
- LOT LINES