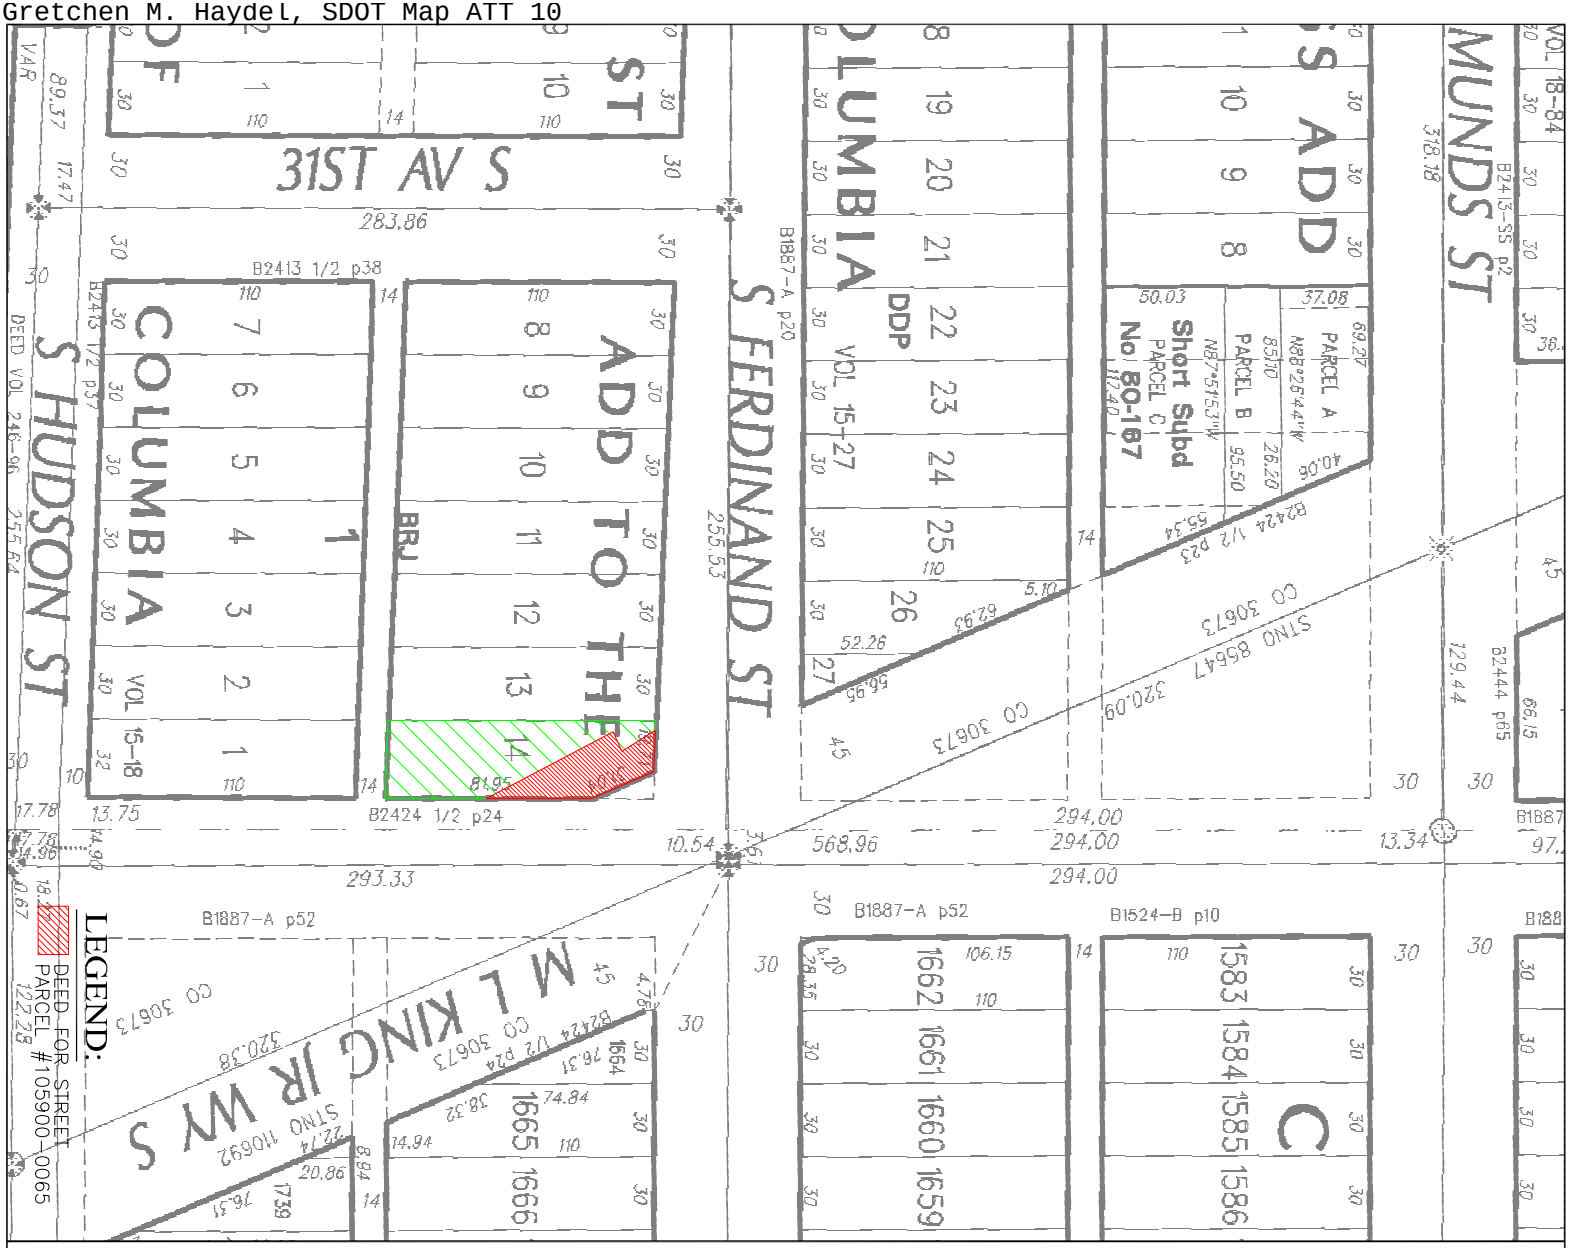
31ST AV S
S HUDSON ST
S FERDINAND ST
M L KING JR WY S
MUNDS ST
COLUMBIA
ADD TO THE
Short Subd
PARCEL A
PARCEL B
PARCEL C
No. 80-167
LEGEND:
DEED FOR STREET
PARCEL #105900-0065

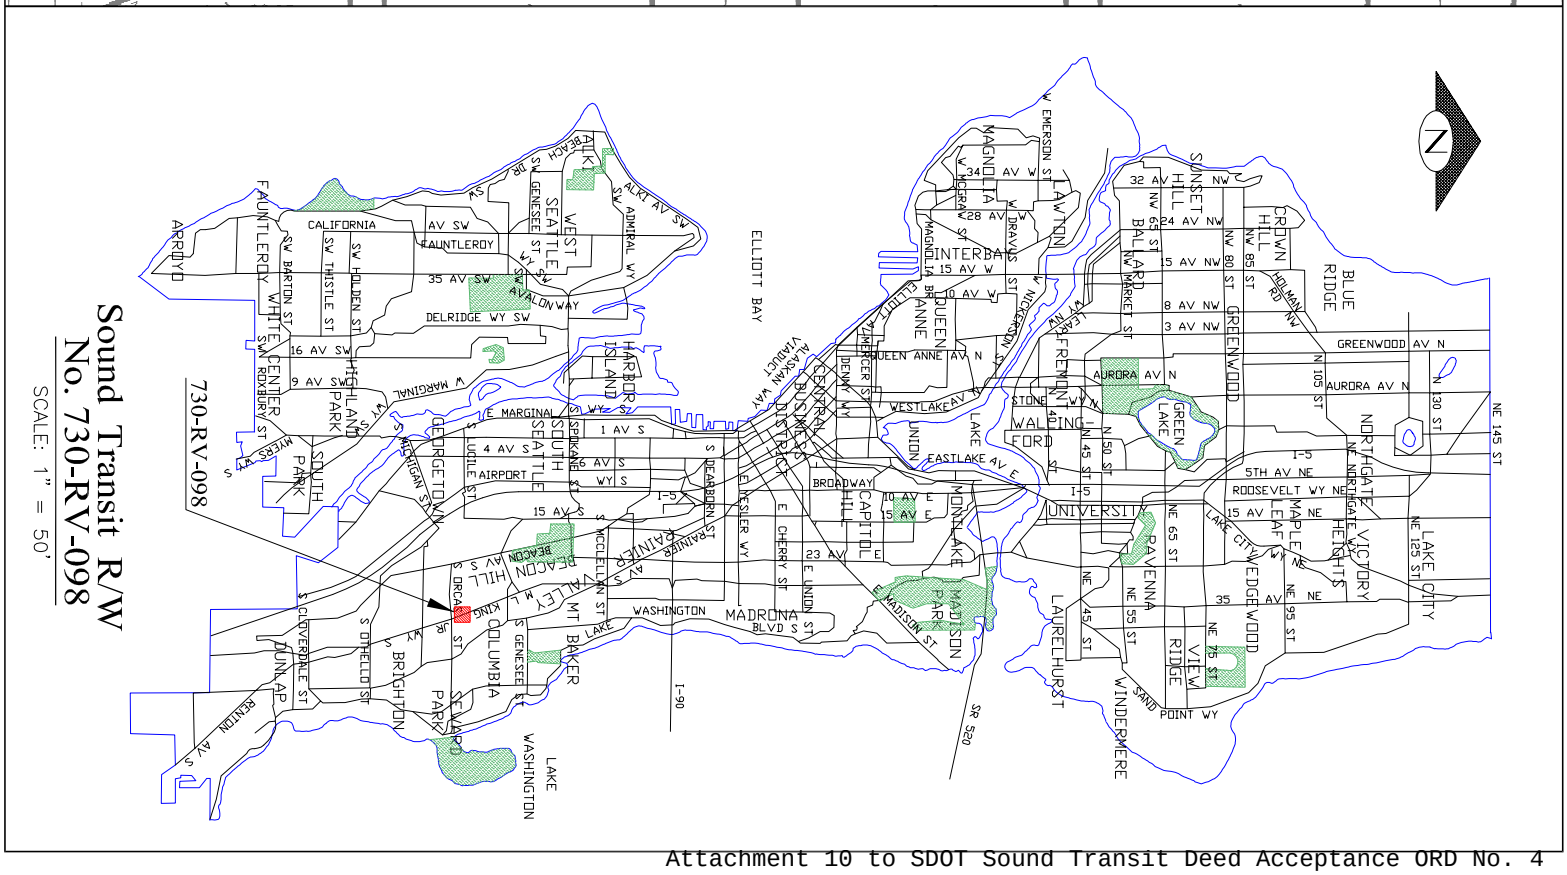
Sound Transit R/W
No. 730-RV-098
SCALE: 1" = 50'
730-RV-098
ELLIOTT BAY
LAKE WASHINGTON
UNIVERSITY
CAPITOL HILL
MADISON PARK
MONTLAKE
BEACON HILL
COLUMBIA
SEWARD PARK
MT BAKER
RAINIER VALLEY
GEORGETOWN
SOUTH SEATTLE
HARBOR ISLAND
INTERBAY
QUEEN ANNE
FREMONT
WALLINGFORD
GREEN LAKE
RAVENNA
LAURELHURST
WINDERMERE
VIEW RIDGE
WEDGEWOOD
MAPLE LEAF
NORTHGATE
VICTORY HEIGHTS
LAKE CITY
BLUE RIDGE
CROWN HILL
SUNSET HILL
BALLARD
GREENWOOD
WEST SEATTLE
ALKI
FAUNTLEROY
ARROYO
WHITE CENTER
HIGHLAND PARK
SOUTH PARK
DUNLAP
BRIGHTON
MADRONA
WASHINGTON
I-90
SR 520
I-5
N