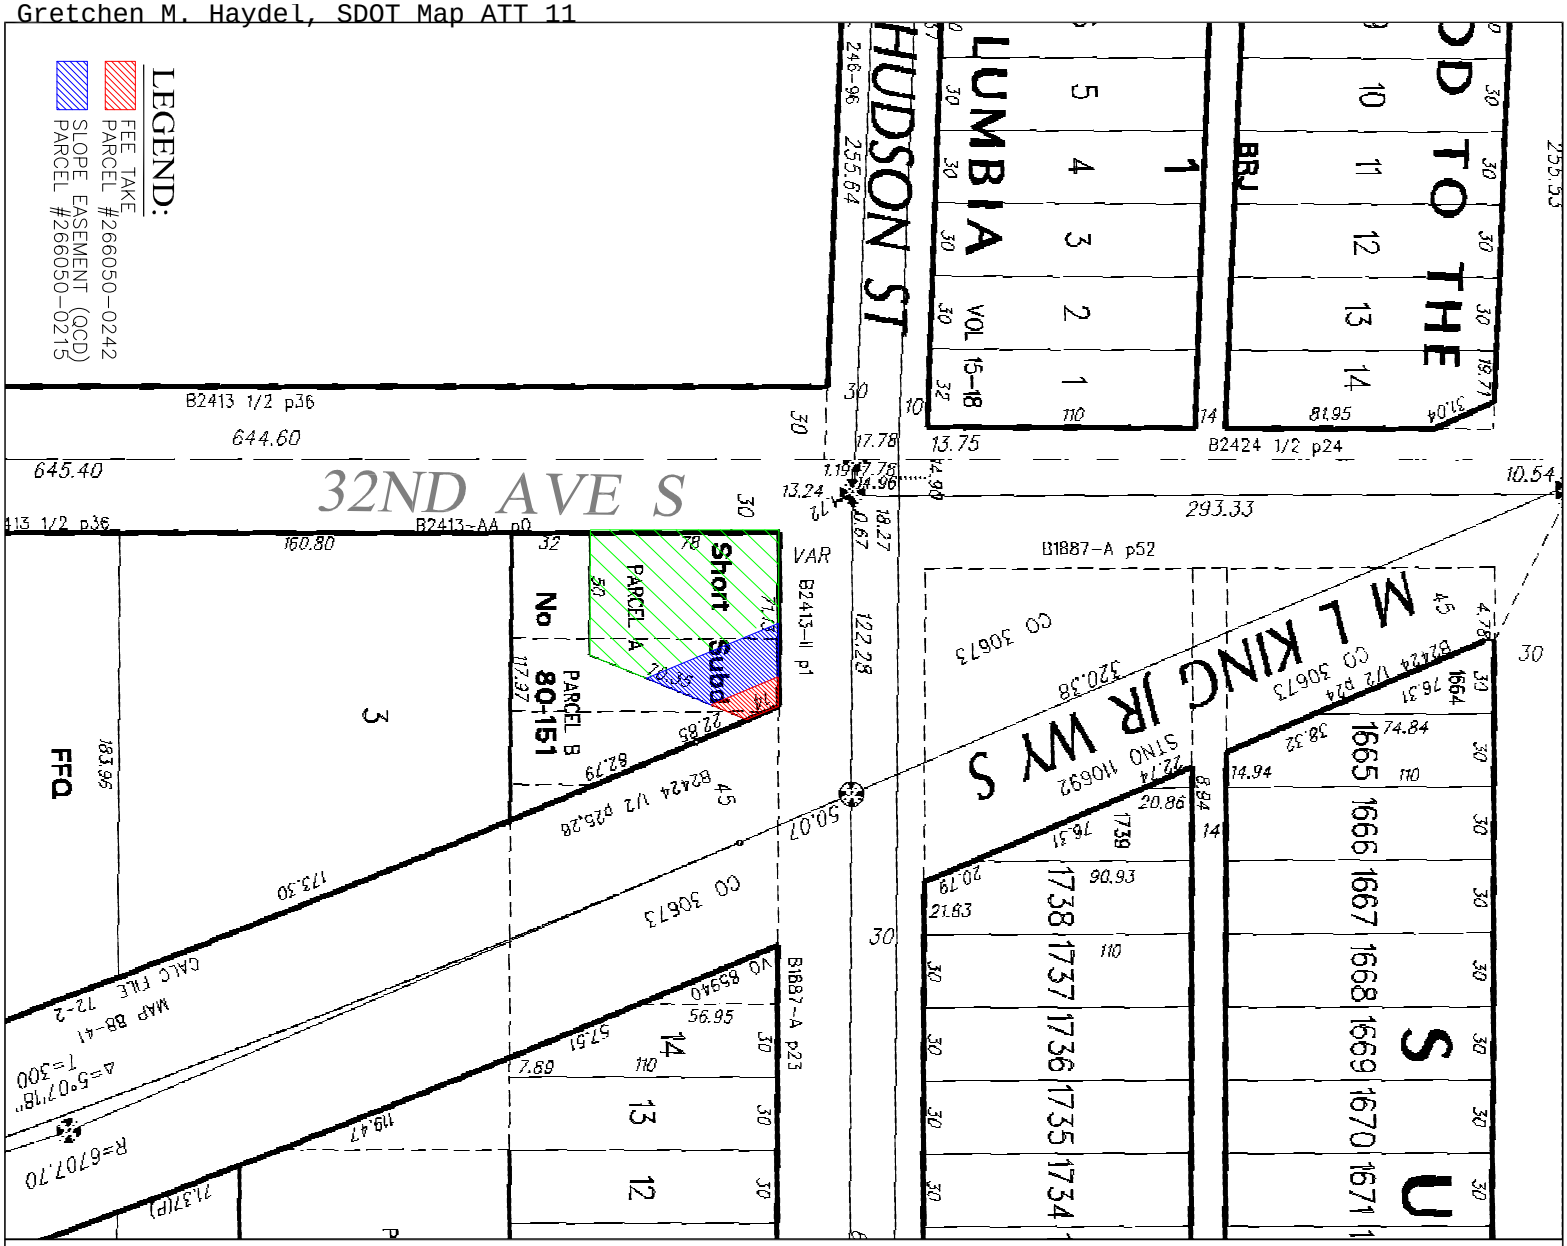
LEGEND:
FEE TAKE
PARCEL #266050-0242
SLOPE EASEMENT (QCD)
PARCEL #266050-0215
32ND AVE S
HUDSON ST
M L KING JR WY S
LUMBIA
VOL 15-18
Short Subd
PARCEL A
PARCEL B
No 80-151
FFQ
B2413 1/2 p36
B2413-AA p0
B2413-II p1
B2424 1/2 p24
B1887-A p52
B1887-A p23
CO 30673
STNO 110692
CALC FILE 72-2
MAP 88-41
R=6707.70
T=300
1665
1666
1667
1668
1669
1670
1671
1738
1737
1736
1735
1734

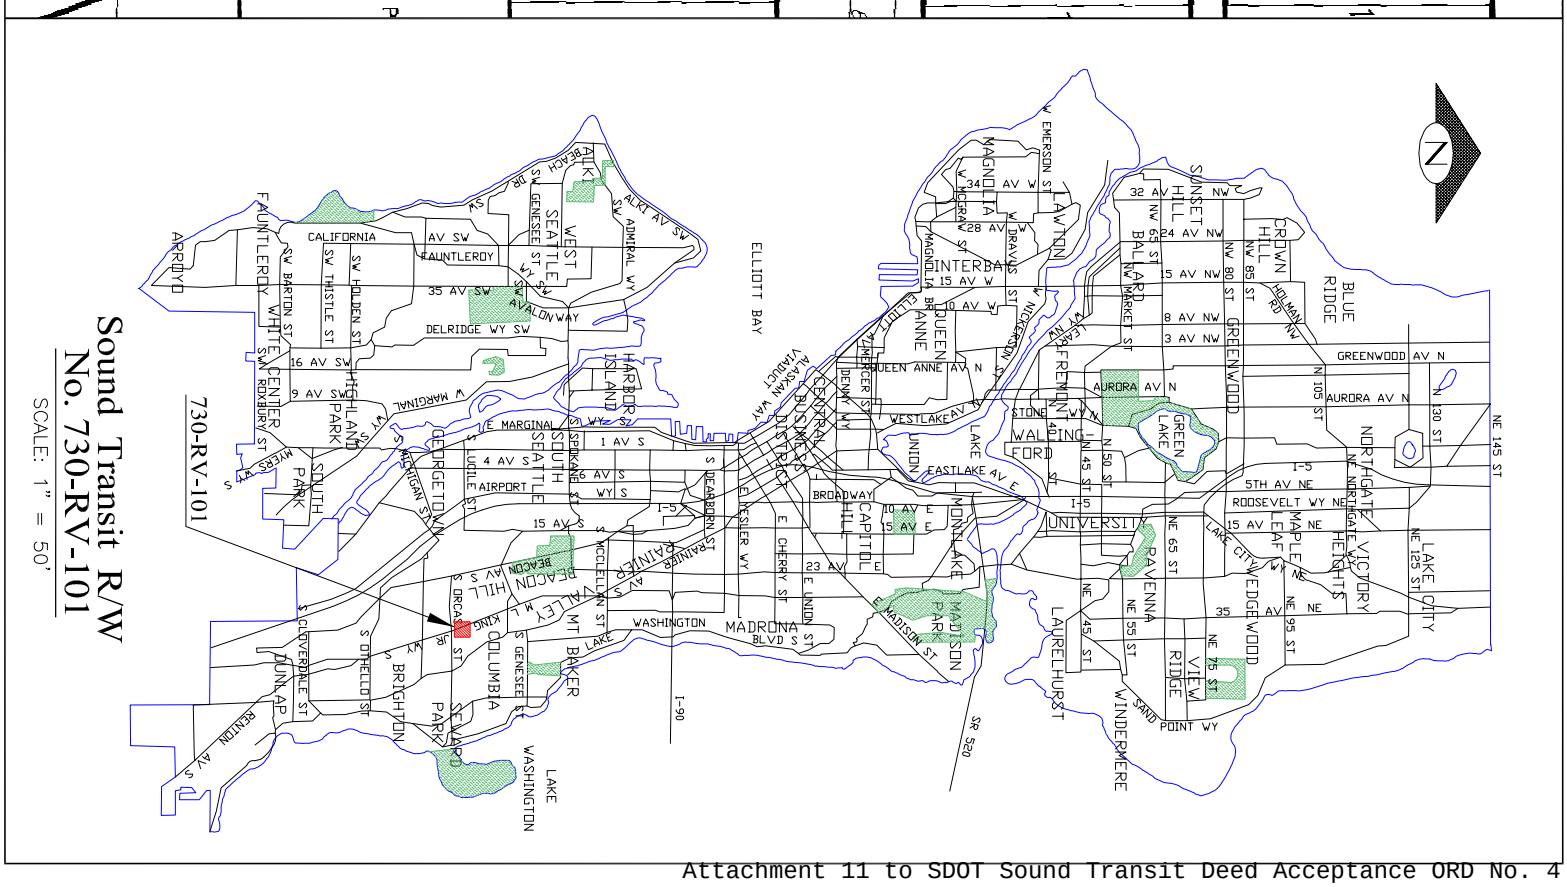
Sound Transit R/W
No. 730-RV-101
SCALE: 1" = 50'
730-RV-101
ELLIOTT BAY
INTERBAY
MAGNOLIA
LAWTON
QUEEN ANNE
FREMONT
WALLINGFORD
UNIVERSITY
RAVENNA
LAURELHURST
WINDERMERE
VIEW RIDGE
WEDGEWOOD
MAPLE LEAF
NORTHGATE
VICTORY HEIGHTS
LAKE CITY
BLUE RIDGE
CROWN HILL
SUNSET HILL
BALLARD
GREENWOOD
GREEN LAKE
CAPITOL HILL
MADISON PARK
MONTLAKE
CENTRAL BUSINESS DISTRICT
HARBOR ISLAND
SOUTH SEATTLE
GEORGETOWN
BEACON HILL
RAINIER VALLEY
MT BAKER
COLUMBIA
SEWARD PARK
BRIGHTON
DUNLAP
SOUTH PARK
HIGHLAND PARK
WHITE CENTER
FAUNTLEROY
ARROYO
CALIFORNIA
DELRIDGE
AVALON WAY
WEST SEATTLE
ALKI
MADRONA
WASHINGTON
LAKE WASHINGTON
I-90
SR 520
I-5
N