Exhibit 2

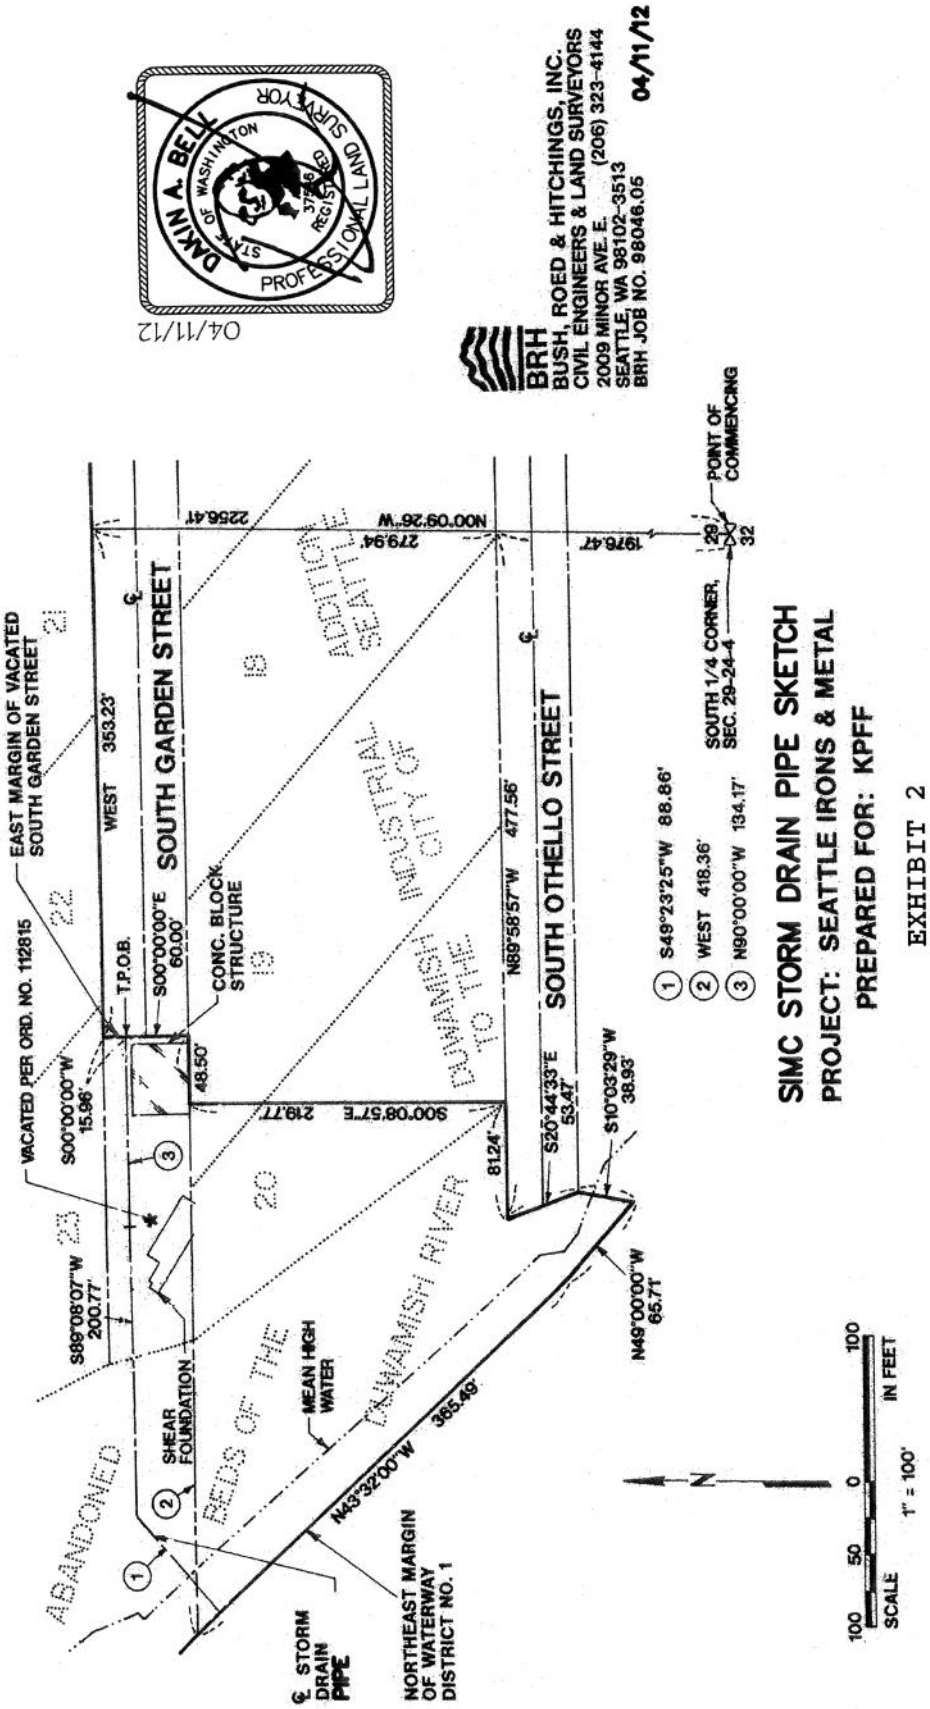
DAKIN A. BELL
STATE OF WASHINGTON
37746
REGISTERED
PROFESSIONAL LAND SURVEYOR
04/11/12
BRH
BUSH, ROED & HITCHINGS, INC.
CIVIL ENGINEERS & LAND SURVEYORS
2009 MINOR AVE. E. (206) 323-4144
SEATTLE, WA 98102-3513
BRH JOB NO. 98046.05
04/11/12
POINT OF COMMENCING
SOUTH 1/4 CORNER, SEC. 29-24-4
SIMC STORM DRAIN PIPE SKETCH
PROJECT: SEATTLE IRONS & METAL
PREPARED FOR: KPFF
EXHIBIT 2
1 S49°23'25"W 88.86'
2 WEST 418.36'
3 N90°00'00"W 134.17'
SOUTH OTHELLO STREET
SOUTH GARDEN STREET
EAST MARGIN OF VACATED SOUTH GARDEN STREET
VACATED PER ORD. NO. 112815
ADDITION TO THE CITY OF SEATTLE
INDUSTRIAL
DUWAMISH RIVER
BEDS OF THE DUWAMISH RIVER
ABANDONED
MEAN HIGH WATER
SHEAR FOUNDATION
CONC. BLOCK STRUCTURE
T.P.O.B.
NORTHEAST MARGIN OF WATERWAY DISTRICT NO. 1
℄ STORM DRAIN PIPE
N43°32'00"W 365.49'
N49°00'00"W 65.71'
S10°03'29"W 38.93'
S20°44'33"E 53.47'
S00°08'57"E 219.77'
S89°08'07"W 200.77'
S00°00'00"W 15.96'
S00°00'00"E 60.00'
N89°58'57"W 477.56'
N00°09'26"W 279.94'
WEST 353.23'
2256.41'
1976.47'
48.50'
81.24'
SCALE
1" = 100'
IN FEET