ONE
WAY

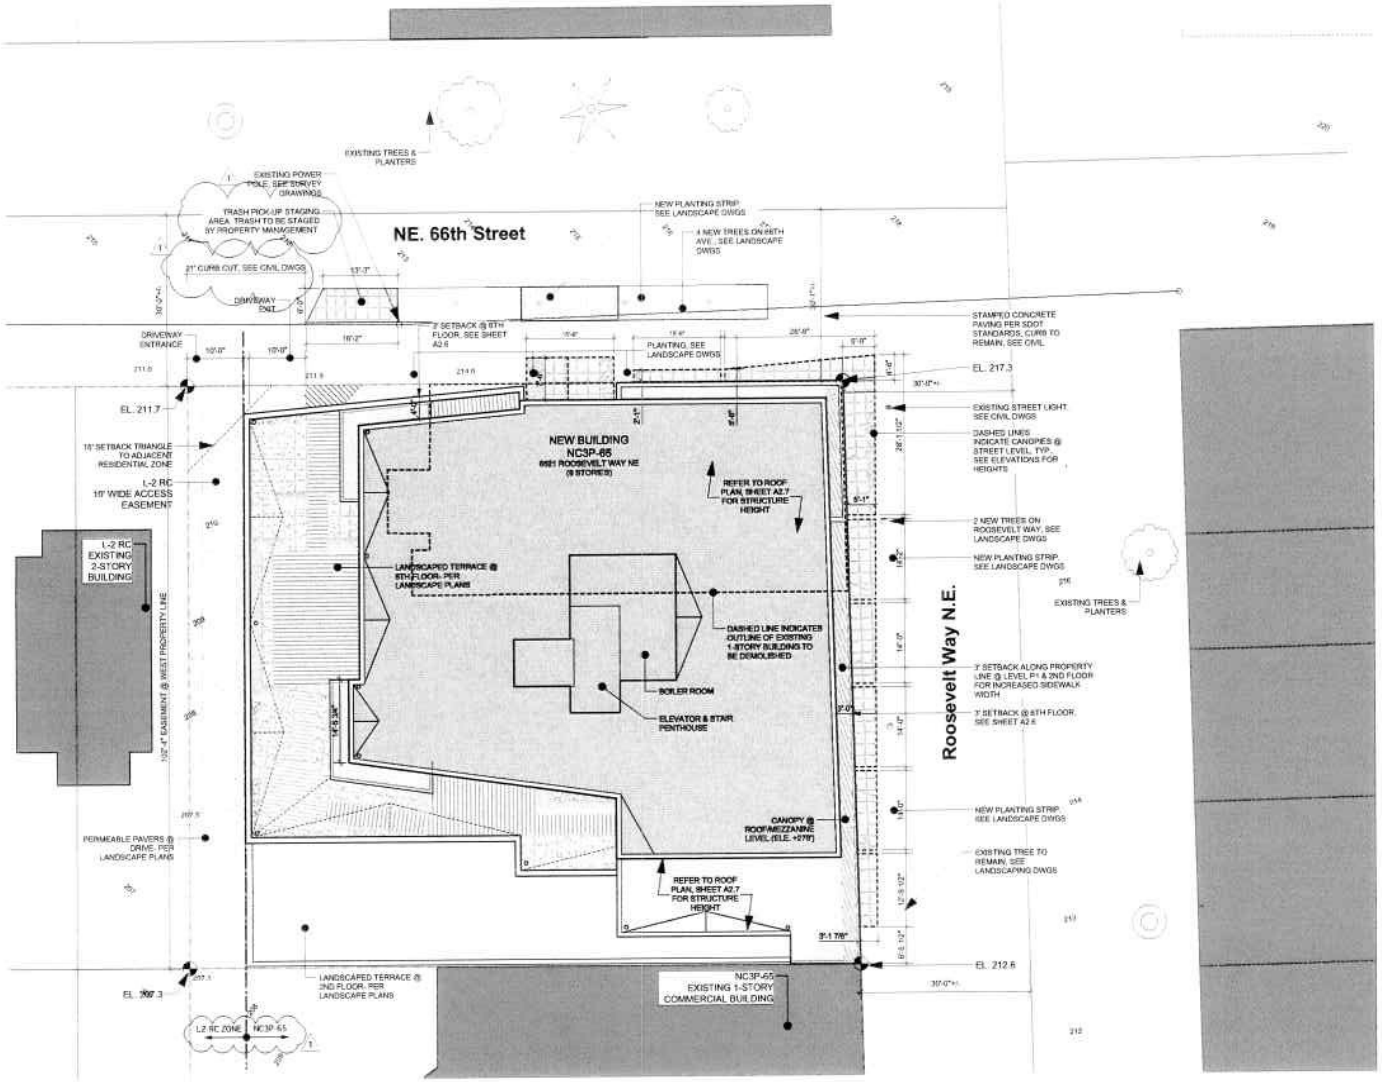

1 LEVEL P3 PLAN

SCALE: 1" = 10'-0"

JOHNSON ARCHITECTURE & PLANNING, INC.
2124 THIRD AVENUE
SUITE 200
SEATTLE, WA 98121
206.448.7991
FAX 448.7997

HEARTLAND

REGISTERED ARCHITECT
STATE OF WASHINGTON

PROJECT NO: 2007-14
DATE: 06/17/08
DRAWN BY: HN, LR, SJ, JR
APPROVAL: SJ

NO.	DESCRIPTION	DATE
1	LAND USE CORRECTIONS #1	6/16/2008
#	REVISION DESCRIPTION	DATE

REVISIONS

Indigo@66

6521 Roosevelt Way NE
Seattle, WA 98115

SITE PLAN

GMP SET

SHEET NO:

A 2.0

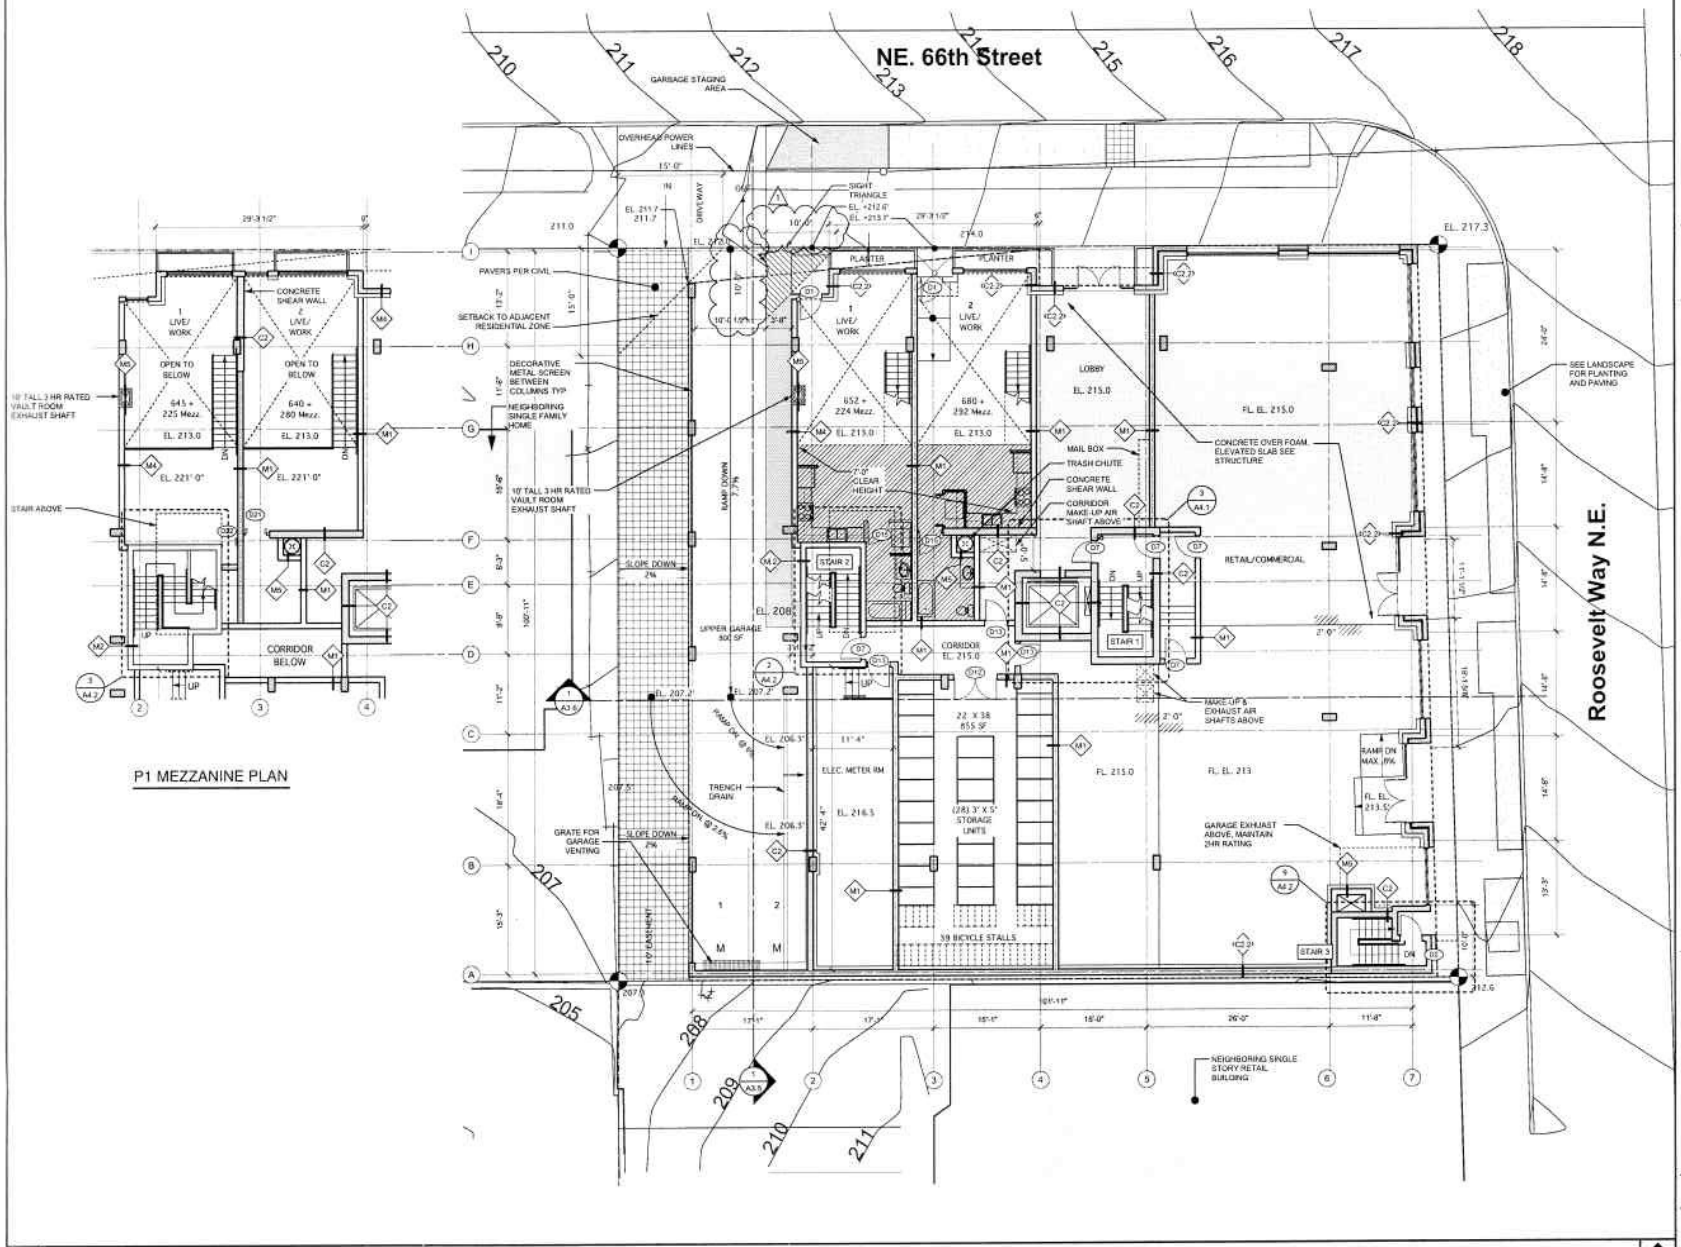

1 LEVEL P1 PLAN

SCALE: 1/8" = 1'-0"

JOHNSON ARCHITECTURE & PLANNING, INC.

HEARTLAND

REGISTERED ARCHITECT
STEFAN PHILIP JOHNSON
STATE OF WASHINGTON

PROJECT NO:	2007-14
DATE:	06/17/08
DRAWN BY:	HN, LR, SJ, JR
APPROVAL:	SJ

NO:	DESCRIPTION	DATE
1	LAND USE CORRECTIONS #1	6/16/2008
#	REVISION DESCRIPTION	0/0/000

REVISIONS

Indigo@66

6521 Roosevelt Way NE
Seattle, WA 98115

LEVEL P1 PLAN

GMP SET

SHEET NO:

A 2.3

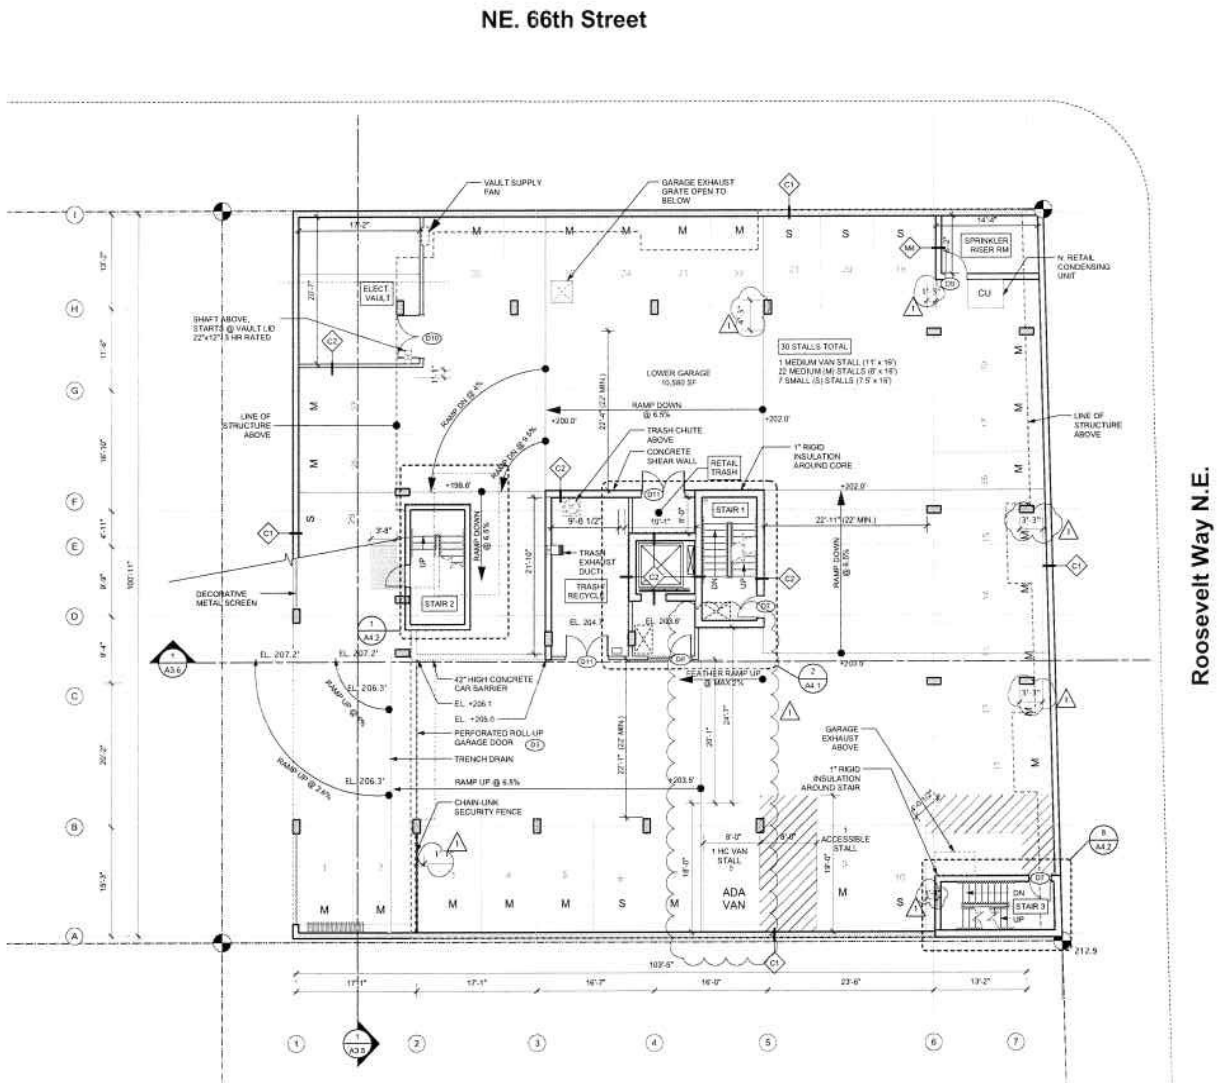

JOHNSON ARCHITECTURE & PLANNING LLC
2324 THIRD AVENUE
SUITE 200
SEATTLE, WA 98121
206.448.5755
FAX 448.6927

HEARTLAND

REGISTERED ARCHITECT
THOMAS R. JOHNSON
STATE OF WASHINGTON

PROJECT NO:	2007.14
DATE:	06/17/08
DRAWN BY:	HN, LR, SJ, JR
APPROVAL:	SJ

#	DESCRIPTION	DATE
1	LAND USE CORRECTIONS #1	6/16/2008
#	REVISION DESCRIPTION	0/0/000

REVISIONS

Indigo@66

6521 Roosevelt Way NE
Seattle, WA 98115

LEVEL P2 PLAN

GMP SET

SHEET NO:

A 2.2

1 LEVEL P2 PLAN

SCALE: 1/8" = 1'-0"

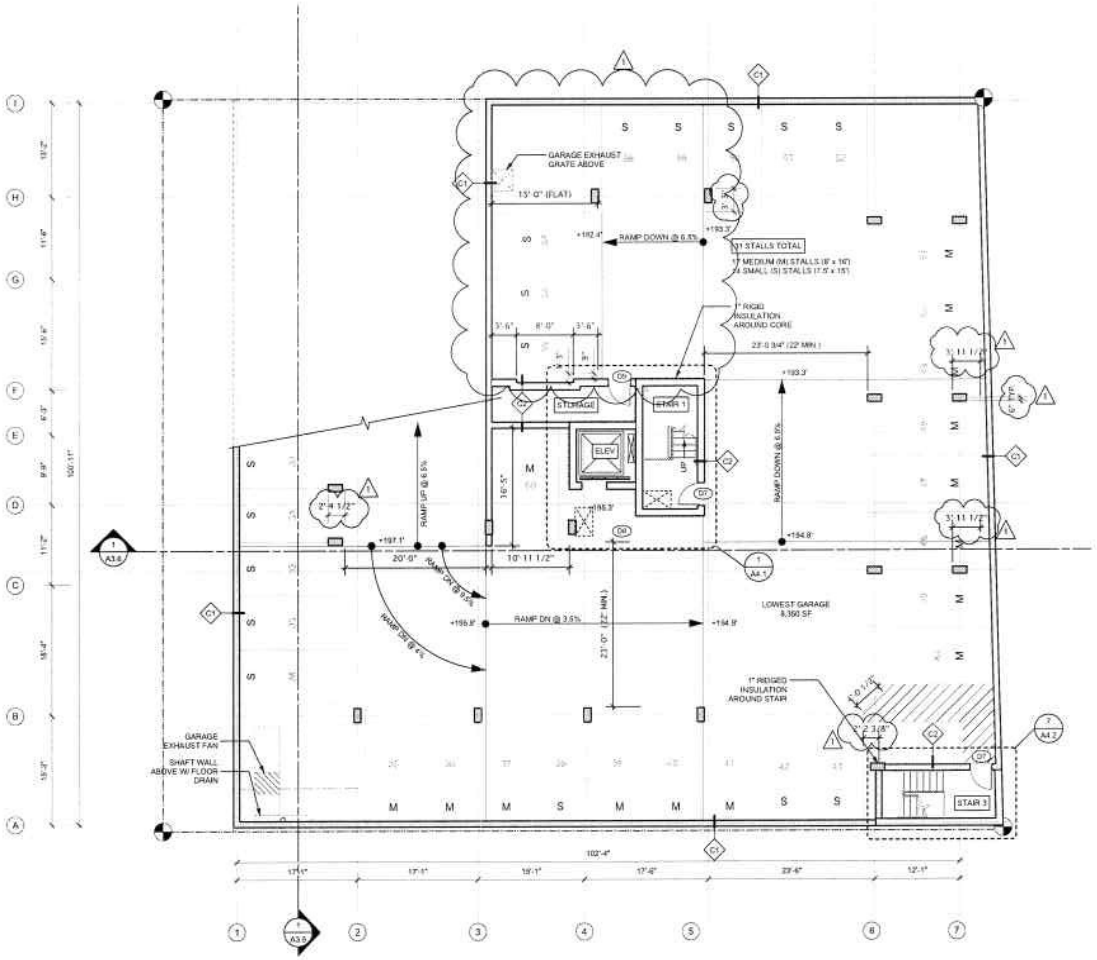

1	LEVEL P3 PLAN

JOHNSON
ARCHITECTURE & PLANNING

HEARTLAND

REGISTERED ARCHITECT
JOHNSON PHILIP JOHNSON
STATE OF WASHINGTON

PROJECT NO:	2007-14
DATE:	06/17/08
DRAWN BY:	HN, LR, SJ, JR
APPROVAL:	SJ

NO	DESCRIPTION	DATE
1	LAND USE CORRECTIONS #1	6/16/2008
#	REVISION DESCRIPTION	0/0/000

REVISIONS

Indigo@66

6521 Roosevelt Way NE
Seattle, WA 98115

LEVEL P3 PLAN

GMP SET

SHEET NO:

A 2.1

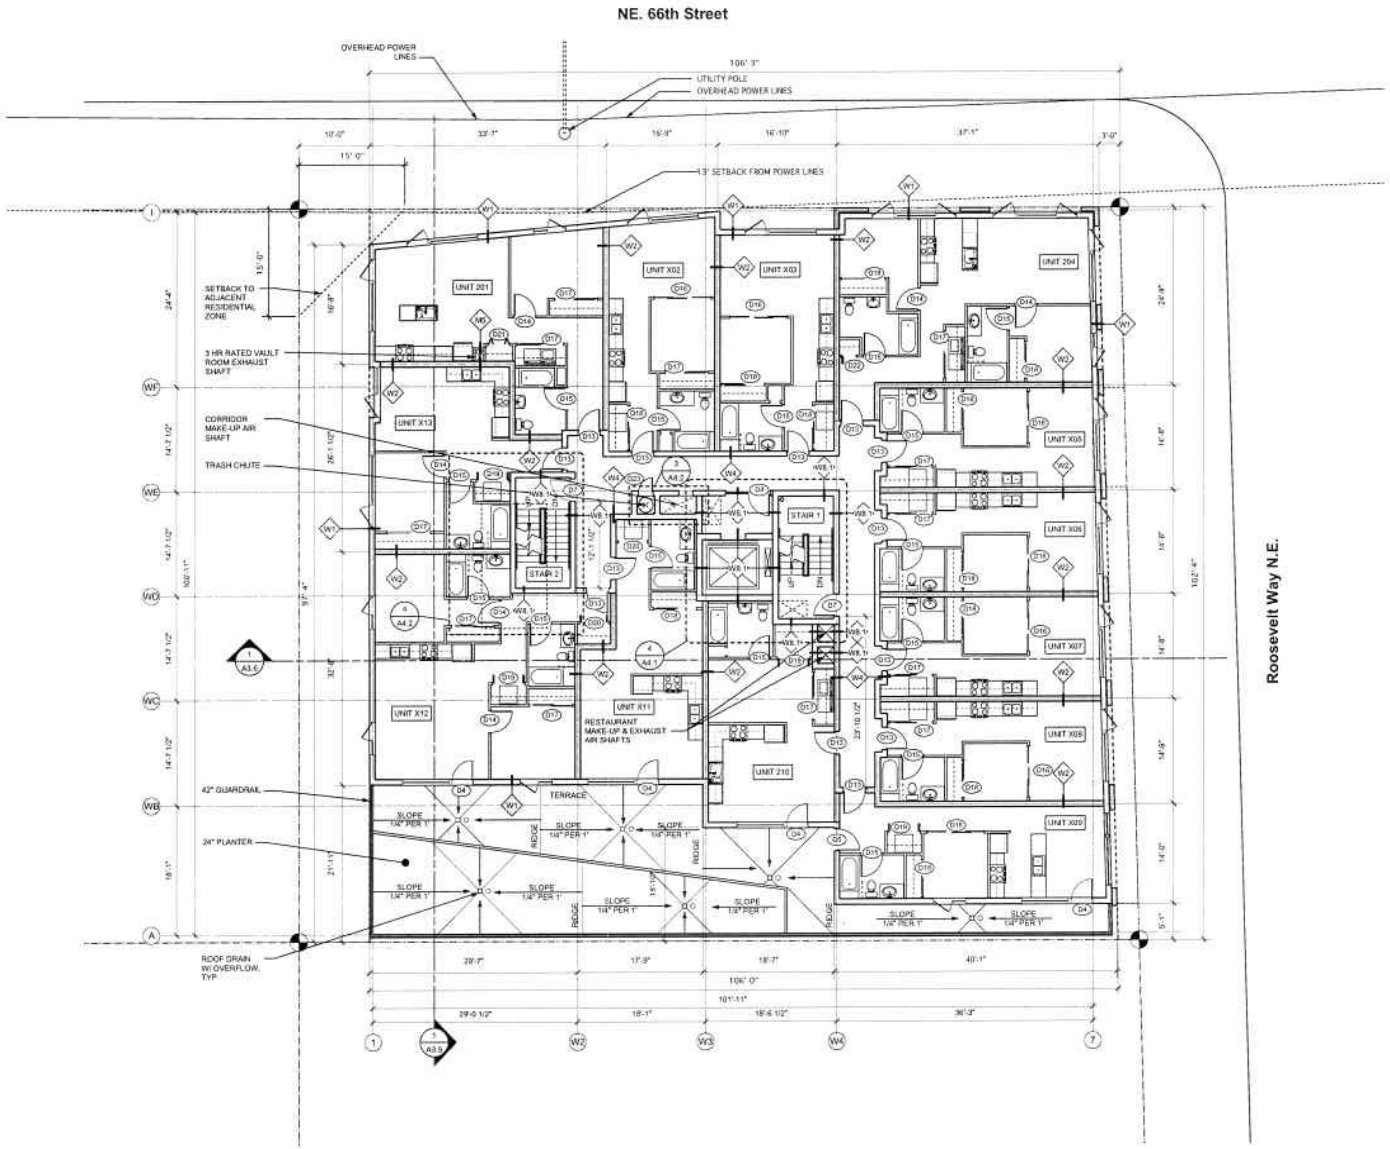

1 2ND FLOOR PLAN

SCALE: 1/8" = 1'-0"

JOHNSON ARCHITECTURE & PLANNING INC

HEARTLAND

REGISTERED ARCHITECT
STEFAN PHILIP JOHNSON
STATE OF WASHINGTON

PROJECT NO:	2007-14
DATE:	06/17/08
DRAWN BY:	HN, LR, SJ, JR
APPROVAL:	SJ

NOTE: INTERIOR UNIT PLAN WALLS ARE WALL TYPE W3.1 UNLESS OTHER WISE CALLED OUT

#	REVISION DESCRIPTION	00-000
NO.	DESCRIPTION	DATE

REVISIONS

Indigo@66

6521 Roosevelt Way NE
Seattle, WA 98115

2ND FLOOR PLAN

GMP SET

SHEET NO:

A 2.4

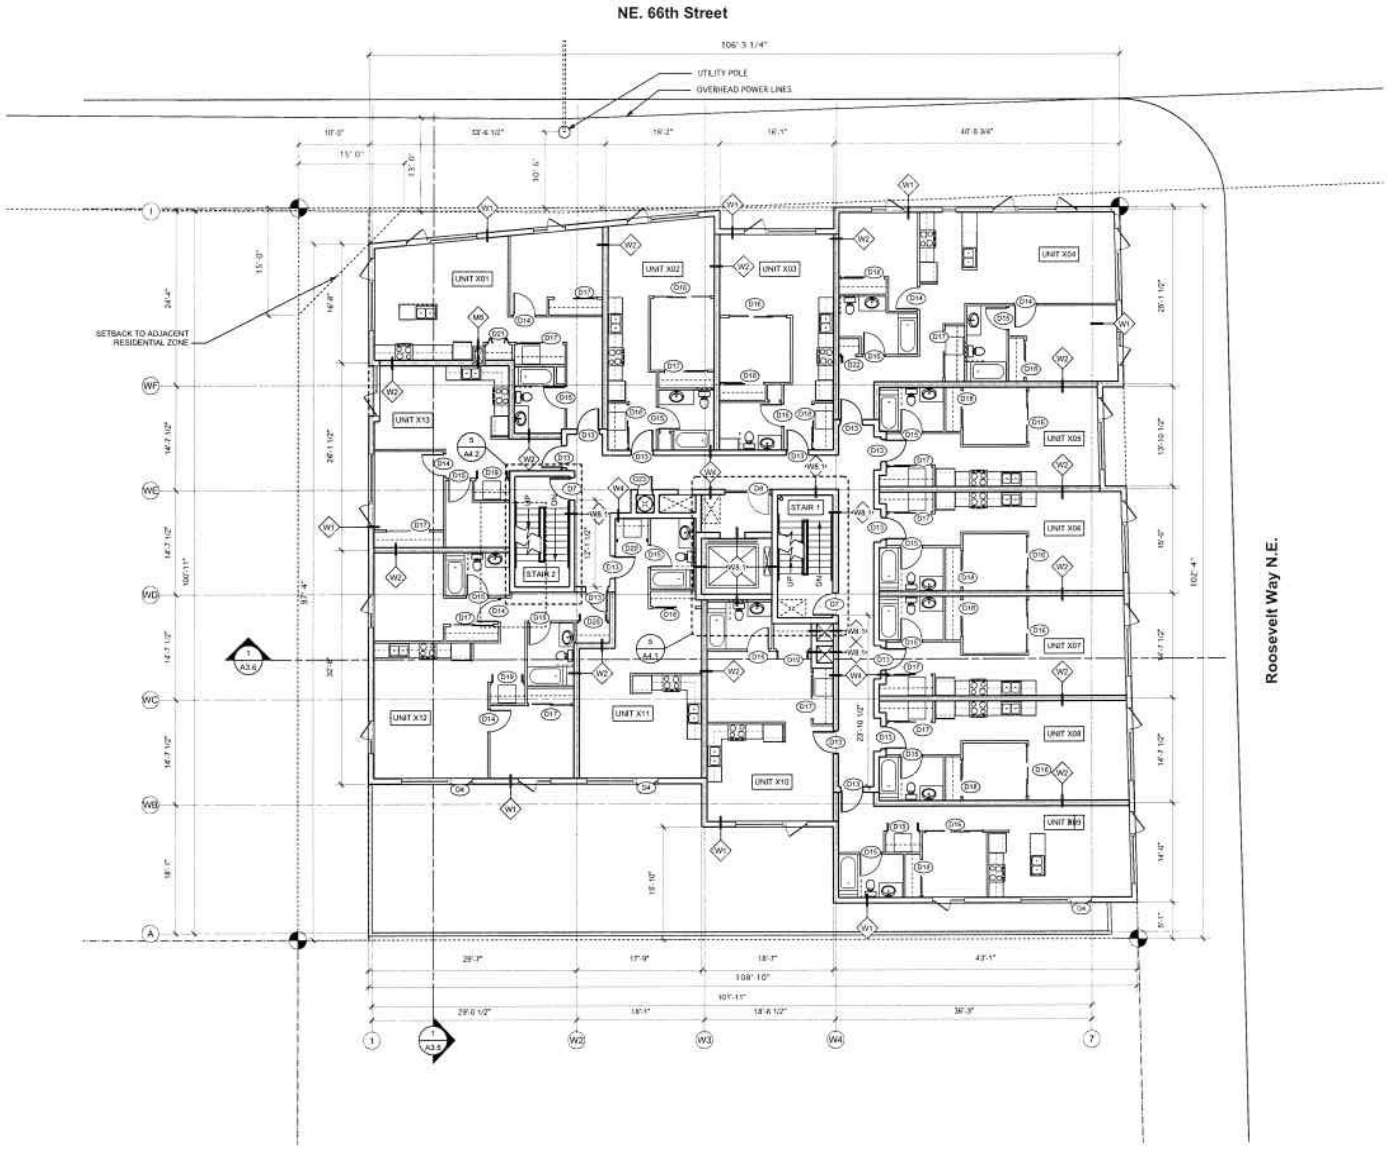

1 3-5TH FLOOR PLAN

SCALE: 1/8" = 1'-0"

JOHNSON ARCHITECTURE & PLANNING, INC.
2124 THIRD AVENUE
SUITE 200
SEATTLE, WA 98121
206.448.7090
FAX 448.7027

HEARTLAND

REGISTERED ARCHITECT
THOMAS PHILIP JOHNSON
STATE OF WASHINGTON

PROJECT NO:	2007-14
DATE:	09/17/09
DRAWN BY:	HN, LR, SJ, JR
APPROVAL:	SJ

NO	DESCRIPTION	DATE
*	REVISION DESCRIPTION	00/00/00

REVISIONS

Indigo@66

6521 Roosevelt Way NE
Seattle, WA 98115

3-5TH FLOOR PLAN

GMP SET

SHEET NO:

A 2.5

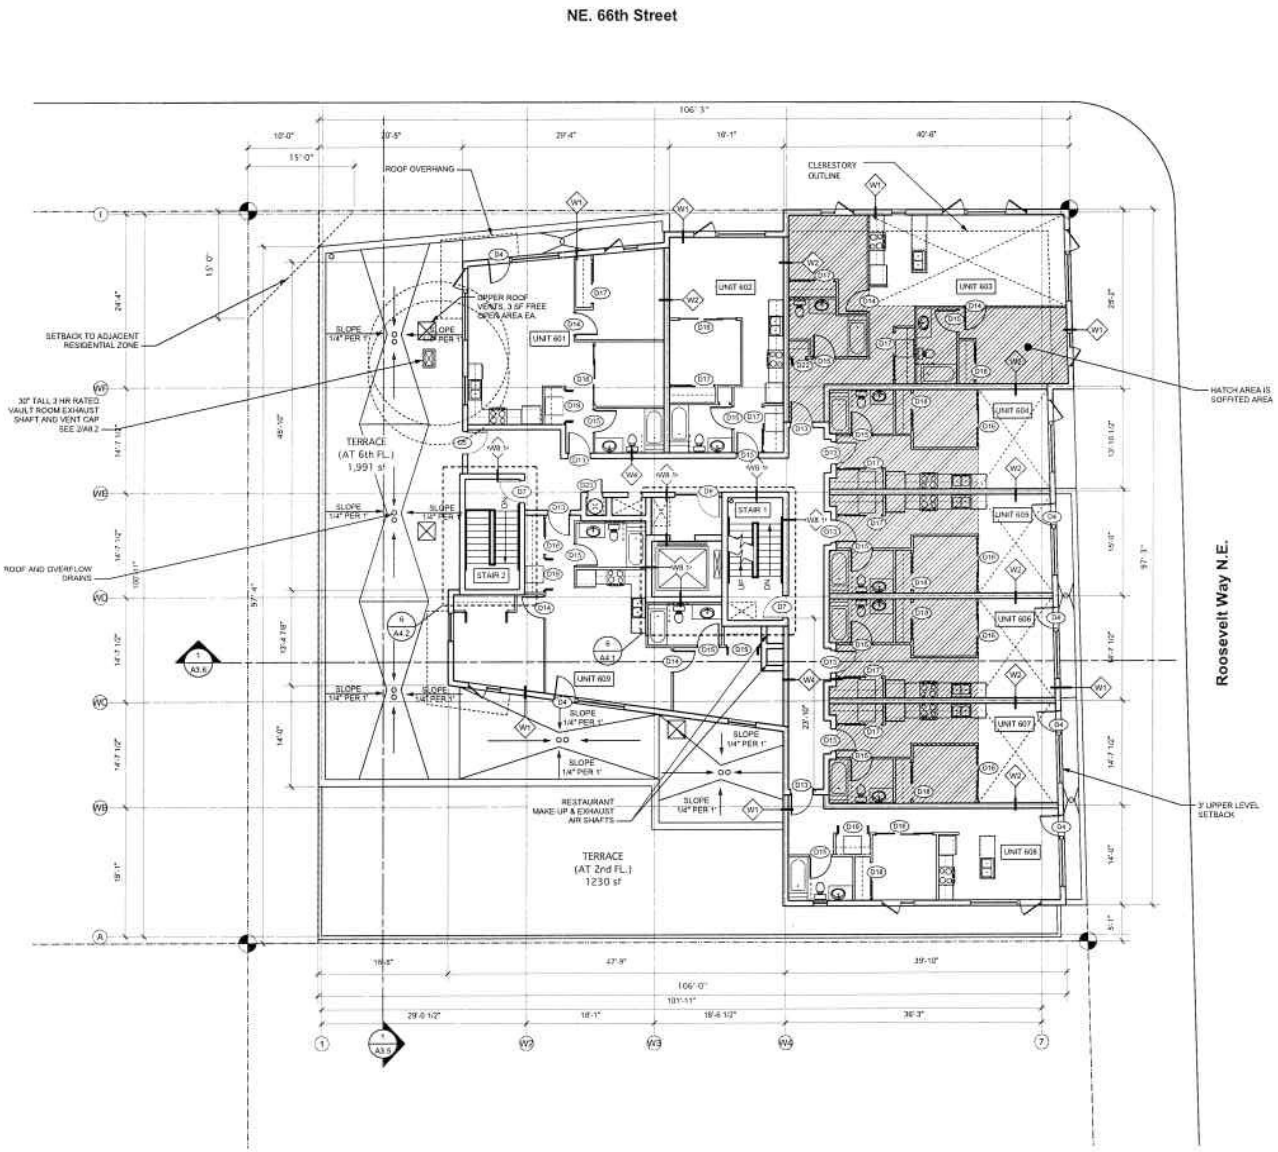

1 6TH FLOOR PLAN

SCALE: 1/8" = 1'-0"

JOHNSON ARCHITECTURE & PLANNING, LLC

HEARTLAND

REGISTERED ARCHITECT
STEFAN PHILIP JOHNSON
STATE OF WASHINGTON

PROJECT NO:	2007-14
DATE:	06/17/08
DRAWN BY:	HN, LR, SJ, JR
APPROVAL:	SJ

#	REVISION DESCRIPTION	00/00/0
NO.	DESCRIPTION	DATE

REVISIONS

Indigo@66

6521 Roosevelt Way NE
Seattle, WA 98115

6TH FLOOR PLAN

GMP SET

SHEET NO:

A 2.6

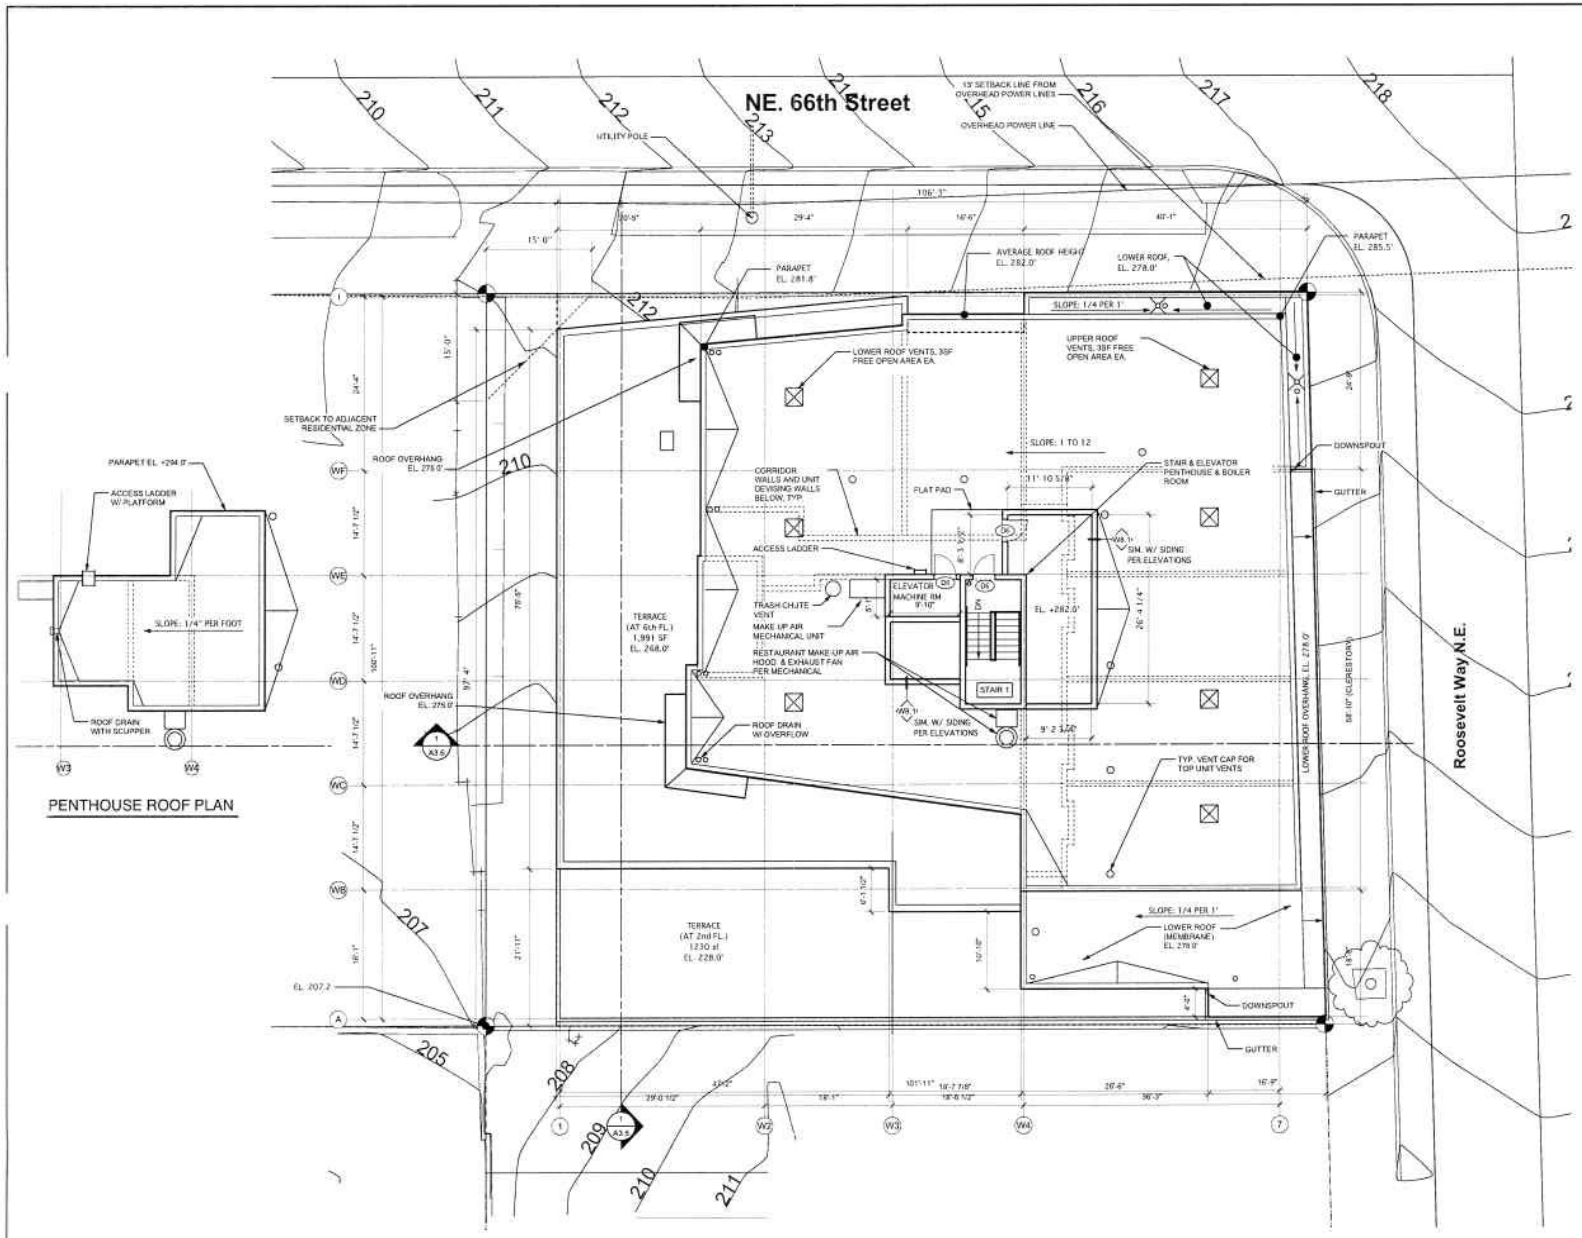

1 ROOF PLAN

SCALE: 1/8" = 1'-0"

JOHNSON ARCHITECTURE & PLANNING, INC.

2124 THIRD AVENUE
SUITE 300
SEATTLE, WA 98121
206.448.7500
FAX 448.7577

HEARTLAND

REGISTERED ARCHITECT
BRIGHAM PHILIP JOHNSON
STATE OF WASHINGTON

PROJECT NO:	2007-14
DATE:	06/17/08
DRAWN BY:	HN, LR, SJ, JR
APPROVAL:	SJ

#	REVISION DESCRIPTION	00/00
NO.	DESCRIPTION	DATE

REVISIONS

Indigo@66

6521 Roosevelt Way NE
Seattle, WA 98115

ROOF PLAN

GMP SET

SHEET NO:

A 2.7