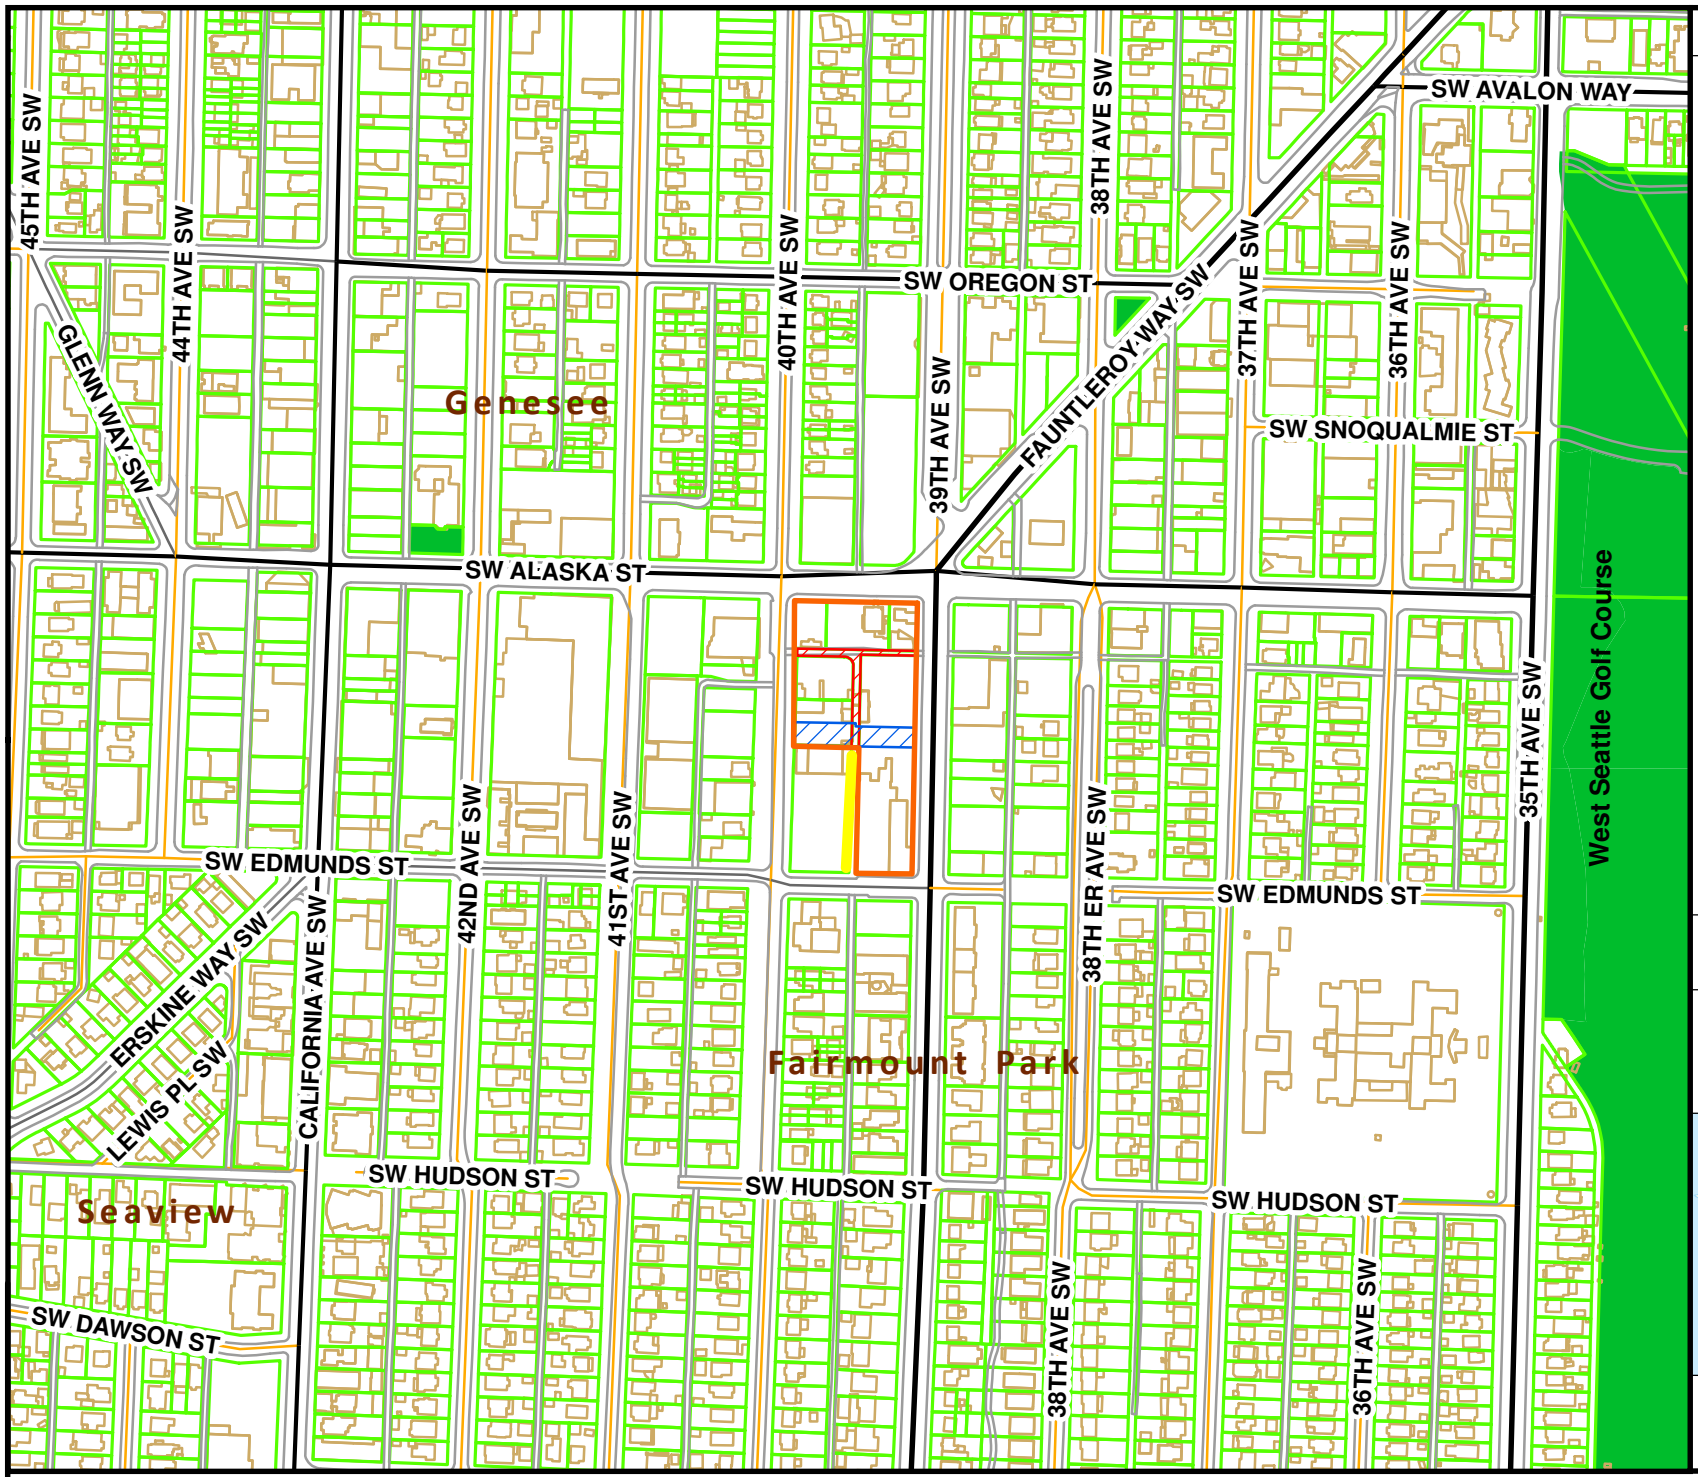

Partial Alley Vacation:
Block 3 Norris Add.

Petitioner:
West Seattle Project X LLC

CF 312783

Zoning:
NC3P-85 &
NC3-85

Project Boundaries

Proposed Vacation 6,597 sf

Proposed Private Alley & Pedestrian Connection 13,000 sf

Remaining alley

©2010
THE CITY OF SEATTLE
All rights reserved.
Produced by the Seattle Department of Transportation
No warranties of any sort, including accuracy, fitness or merchantability, accompany this product.

Coordinate System:
State Plane, NAD83-91, Washington, North Zone
Orthophoto Source:
Pictometry

PLOT DATE : 2/2013
AUTHOR : Street Vacations
V Drive Street Vacations

SDOT
Seattle Department of Transportation

Partial Alley Vacation Block 3 Norris Addition