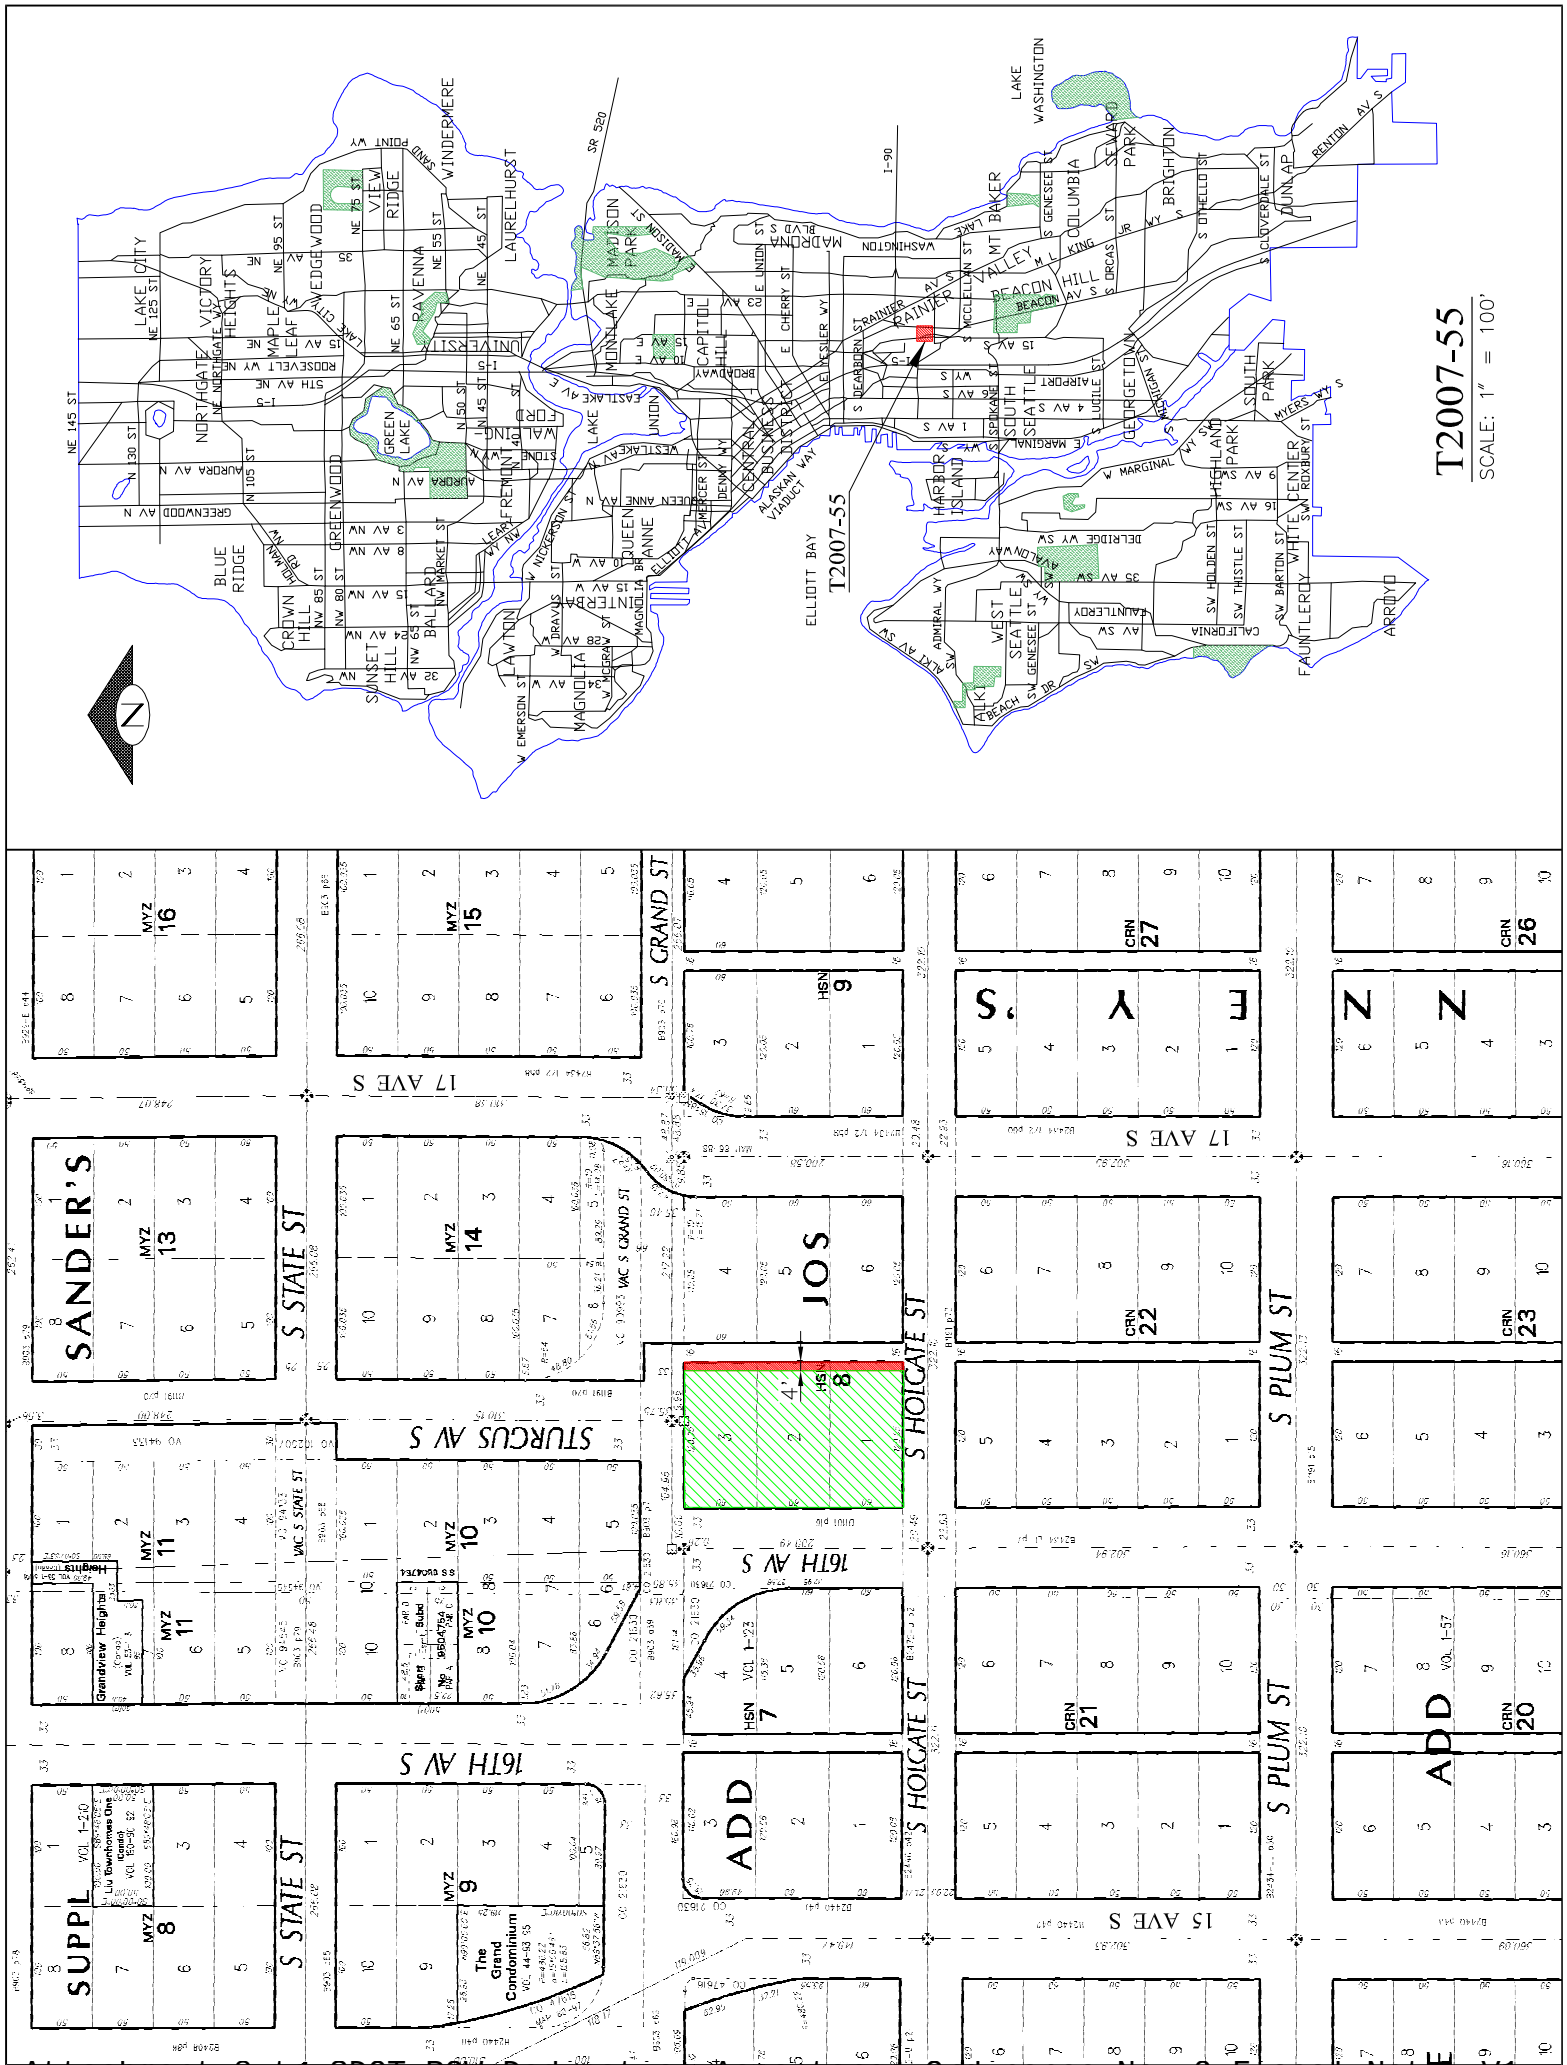
T2007-55
SCALE: 1" = 100'
T2007-55
ELLIOTT BAY
LAKE WASHINGTON
SR 520
I-90
RAINIER VALLEY
BEACON HILL
MT BAKER
COLUMBIA
SEWARD PARK
BRIGHTON
DUNLAP
SOUTH SEATTLE
GEORGETOWN
SOUTH PARK
HIGHLAND PARK
WHITE CENTER
FAUNTLEROY
ARROYO
HARBOR ISLAND
WEST SEATTLE
ALKI
CENTRAL BUSINESS DISTRICT
CAPITOL HILL
MADISON PARK
MONTLAKE
UNIVERSITY
WALLING FORD
GREEN LAKE
RAVENNA
VIEW RIDGE
WINDERMERE
LAURELHURST
LAKE CITY
NORTHGATE
VICTORY HEIGHTS
MAPLE LEAF
WEDGEWOOD
BLUE RIDGE
CROWN HILL
SUNSET HILL
BALLARD
GREENWOOD
FREMONT
LAWTON
MAGNOLIA
INTERBAY
QUEEN ANNE
UNION
MADRONA
ALASKAN WAY VIADUCT
SANDER'S
S STATE ST
STURGUS AV S
16TH AV S
17 AVE S
S GRAND ST
S HOLGATE ST
S PLUM ST
15 AVE S
JOS
ADD
SUPPL
Grandview Heights
The Grand Condominium
VAC S GRAND ST
VAC S STATE ST
MYZ 16
MYZ 15
MYZ 14
MYZ 13
MYZ 11
MYZ 10
MYZ 9
MYZ 8
HSN 9
HSN 8
HSN 7
CRN 27
CRN 26
CRN 22
CRN 23
CRN 21
CRN 20
4'