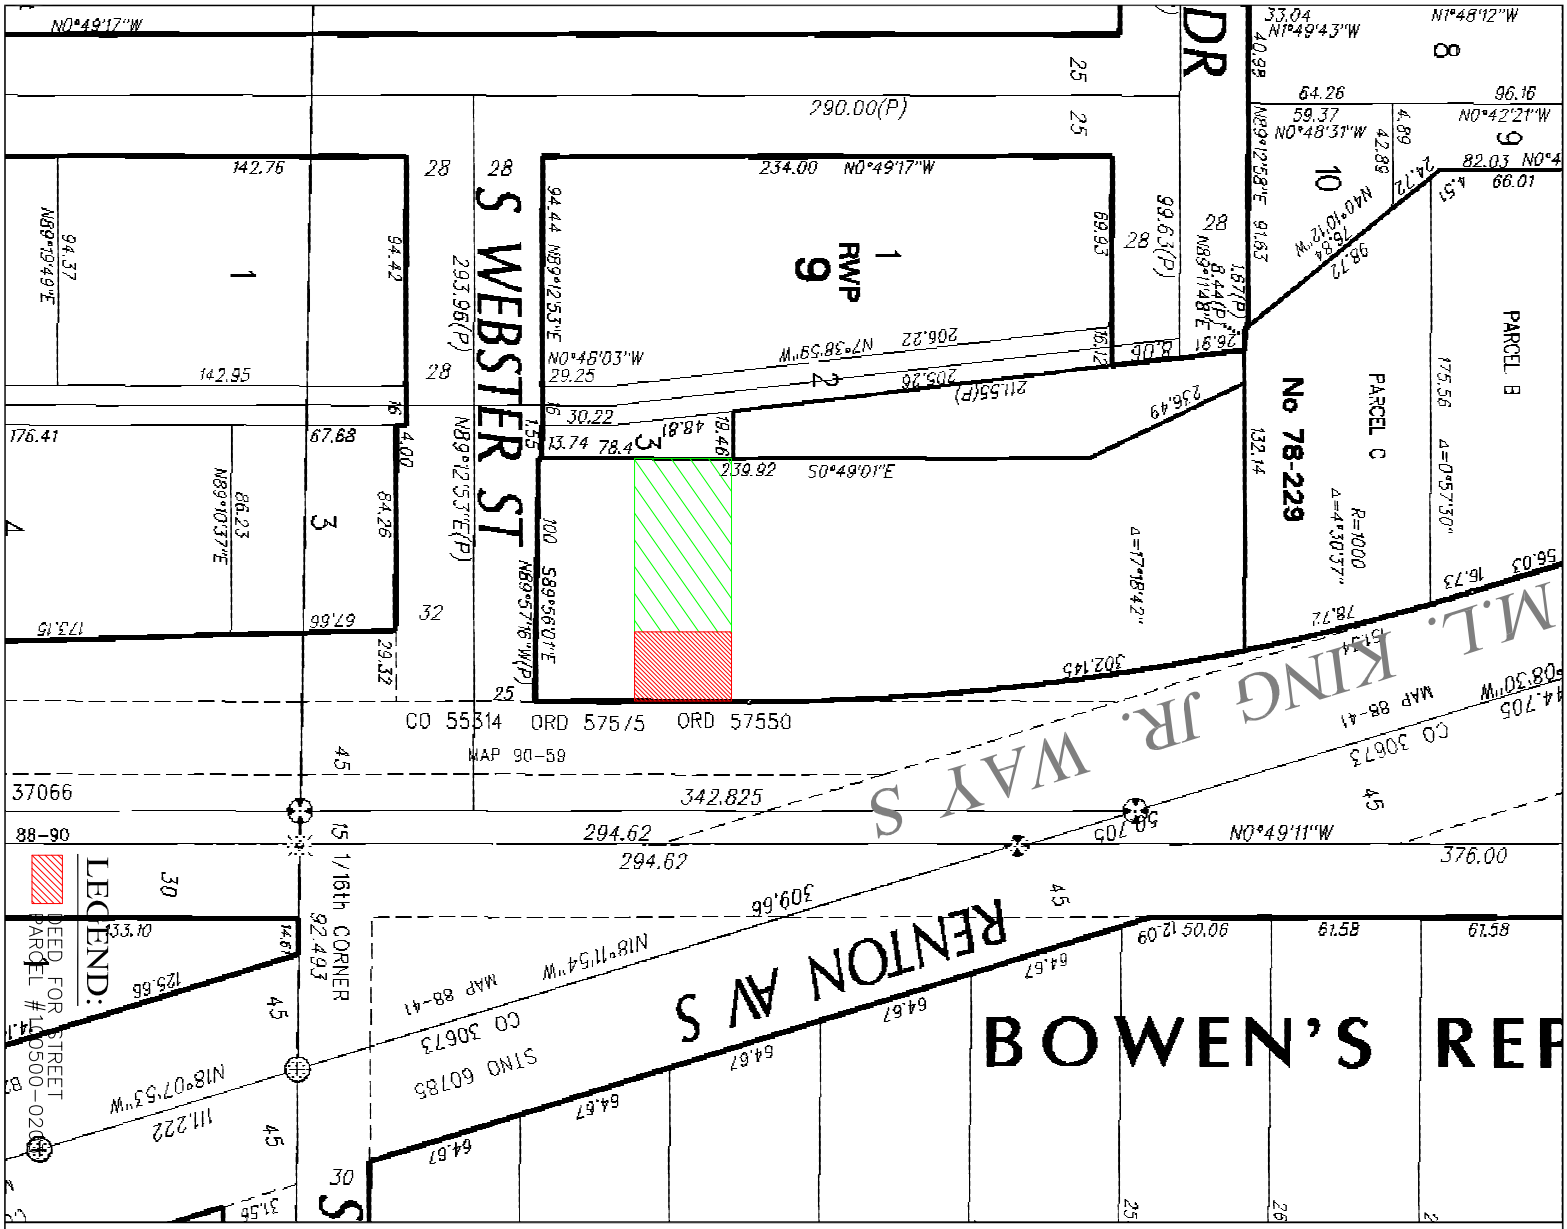
S WEBSTER ST
M.L. KING JR. WAY S
RENTON AV S
BOWEN'S REP
No 78-229
PARCEL B
PARCEL C
RWP
CO 55314
ORD 57575
ORD 57550
MAP 90-59
CO 30673
STNO 60785
1/16th CORNER
LEGEND:
DEED FOR STREET
PARCEL #1[illegible]0500-020

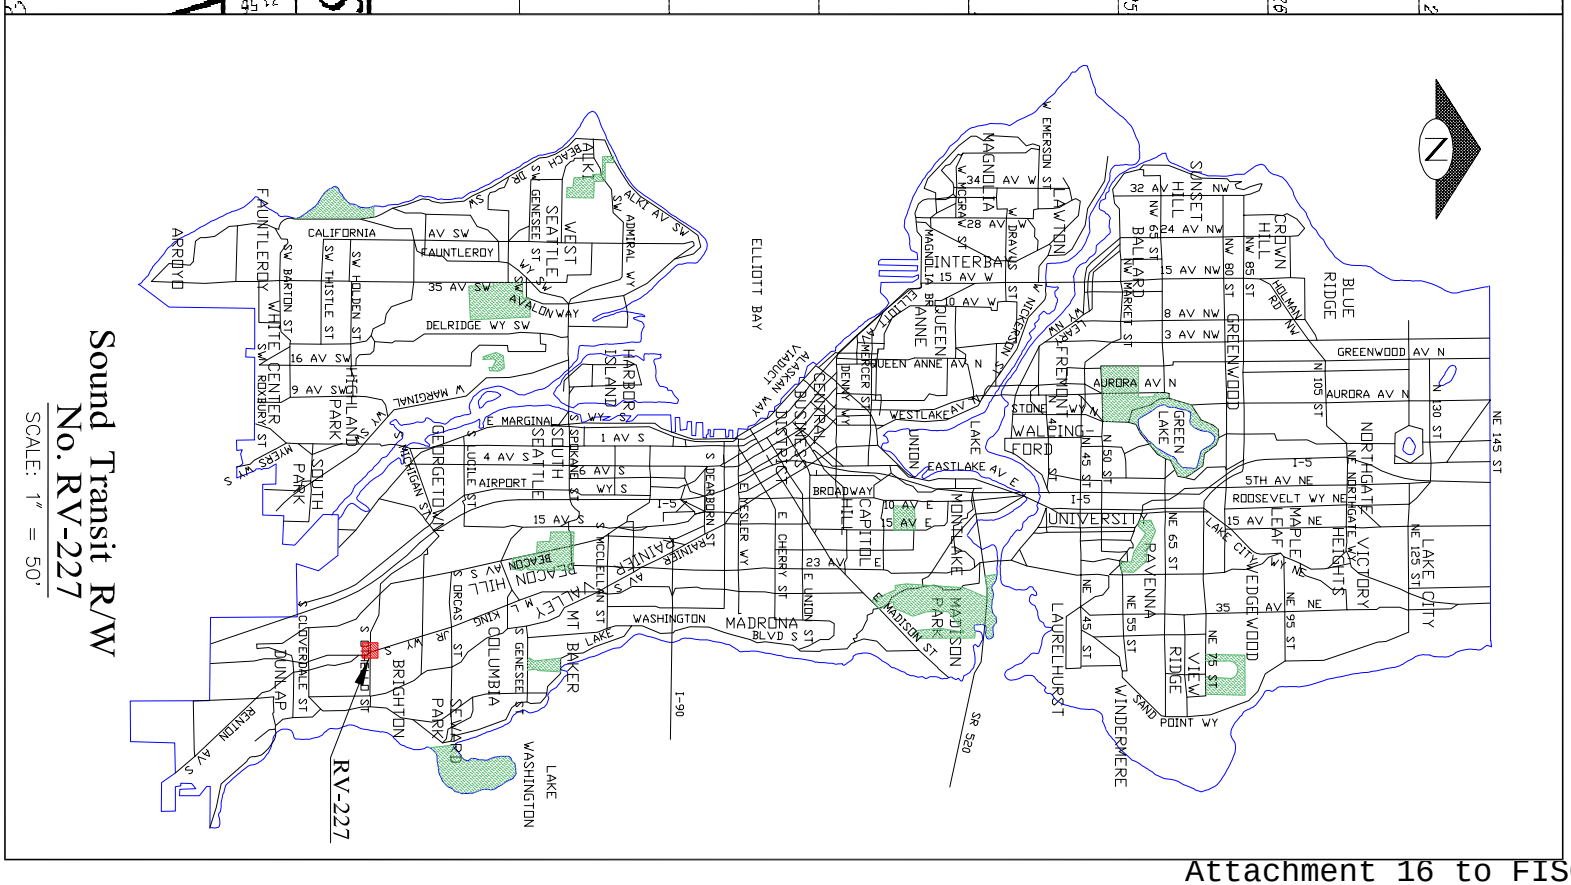
Sound Transit R/W
No. RV-227
SCALE: 1" = 50'
RV-227
ELLIOTT BAY
LAKE WASHINGTON
UNIVERSITY
MADISON PARK
MADRONA
BEACON HILL
SEWARD PARK
BRIGHTON
DUNLAP
GEORGETOWN
SOUTH PARK
HIGHLAND PARK
WHITE CENTER
FAUNTLEROY
ARROYO
HARBOR ISLAND
SOUTH SEATTLE
WEST SEATTLE
ALKI
INTERBAY
QUEEN ANNE
MAGNOLIA
LAWTON
FREMONT
WALLINGFORD
GREEN LAKE
GREENWOOD
BLUE RIDGE
CROWN HILL
SUNSET HILL
BALLARD
NORTHGATE
VICTORY HEIGHTS
MAPLE LEAF
WEDGEWOOD
VIEW RIDGE
RAVENNA
LAURELHURST
WINDERMERE
LAKE CITY
CAPITOL HILL
MONTLAKE
CENTRAL BUSINESS DISTRICT
DENNY WY
WESTLAKE AV N
EASTLAKE AV E
BROADWAY
MADISON ST
WASHINGTON
MT BAKER
COLUMBIA
RAINIER VALLEY
MARGINAL
AIRPORT
DELRIDGE WY SW
AVALON WAY
FAUNTLEROY
CALIFORNIA
GREENWOOD AV N
AURORA AV N
ROOSEVELT WY NE
5TH AV NE
SAND POINT WY
I-90
I-5
SR 520
N