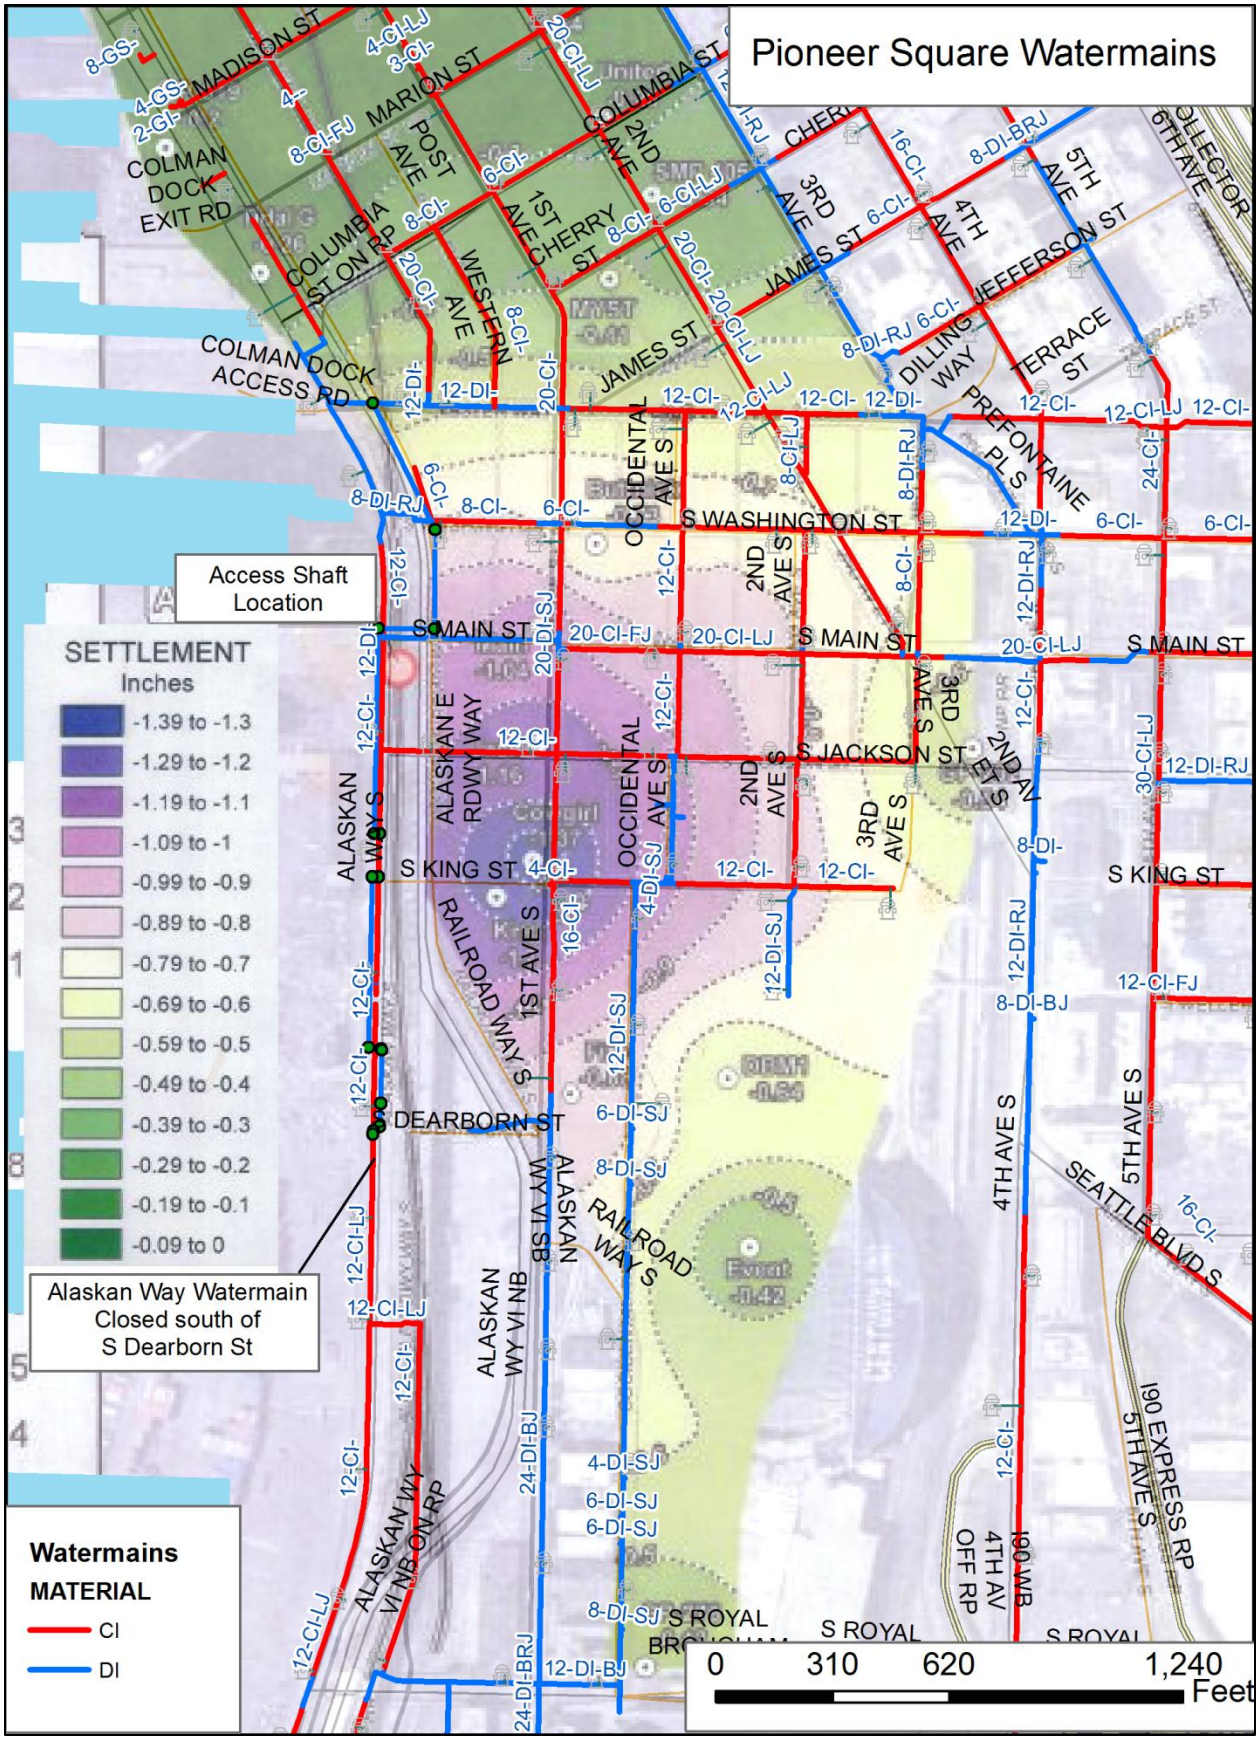
Pioneer Square Watermains
Access Shaft Location
Alaskan Way Watermain Closed south of S Dearborn St
SETTLEMENT
Inches
-1.39 to -1.3
-1.29 to -1.2
-1.19 to -1.1
-1.09 to -1
-0.99 to -0.9
-0.89 to -0.8
-0.79 to -0.7
-0.69 to -0.6
-0.59 to -0.5
-0.49 to -0.4
-0.39 to -0.3
-0.29 to -0.2
-0.19 to -0.1
-0.09 to 0
Watermains
MATERIAL
CI
DI
0
310
620
1,240
Feet
MADISON ST
MARION ST
COLUMBIA ST
COLMAN DOCK EXIT RD
COLUMBIA ST ON RP
POST AVE
2ND AVE
1ST AVE
CHERRY ST
WESTERN AVE
JAMES ST
3RD AVE
4TH AVE
5TH AVE
6TH AVE
JEFFERSON ST
DILLING WAY
TERRACE ST
PREFONTAINE PL S
COLMAN DOCK ACCESS RD
OCCIDENTAL AVE S
S WASHINGTON ST
S MAIN ST
S JACKSON ST
S KING ST
S DEARBORN ST
ALASKAN WAY S
ALASKAN E RDWY WAY
RAILROAD WAY S
ALASKAN WY VI SB
ALASKAN WY VI NB
ALASKAN WY VI NB ON RP
4TH AVE S
5TH AVE S
SEATTLE BLVD S
I90 EXPRESS RP
I90 WB
4TH AV OFF RP
S ROYAL BROUGHAM